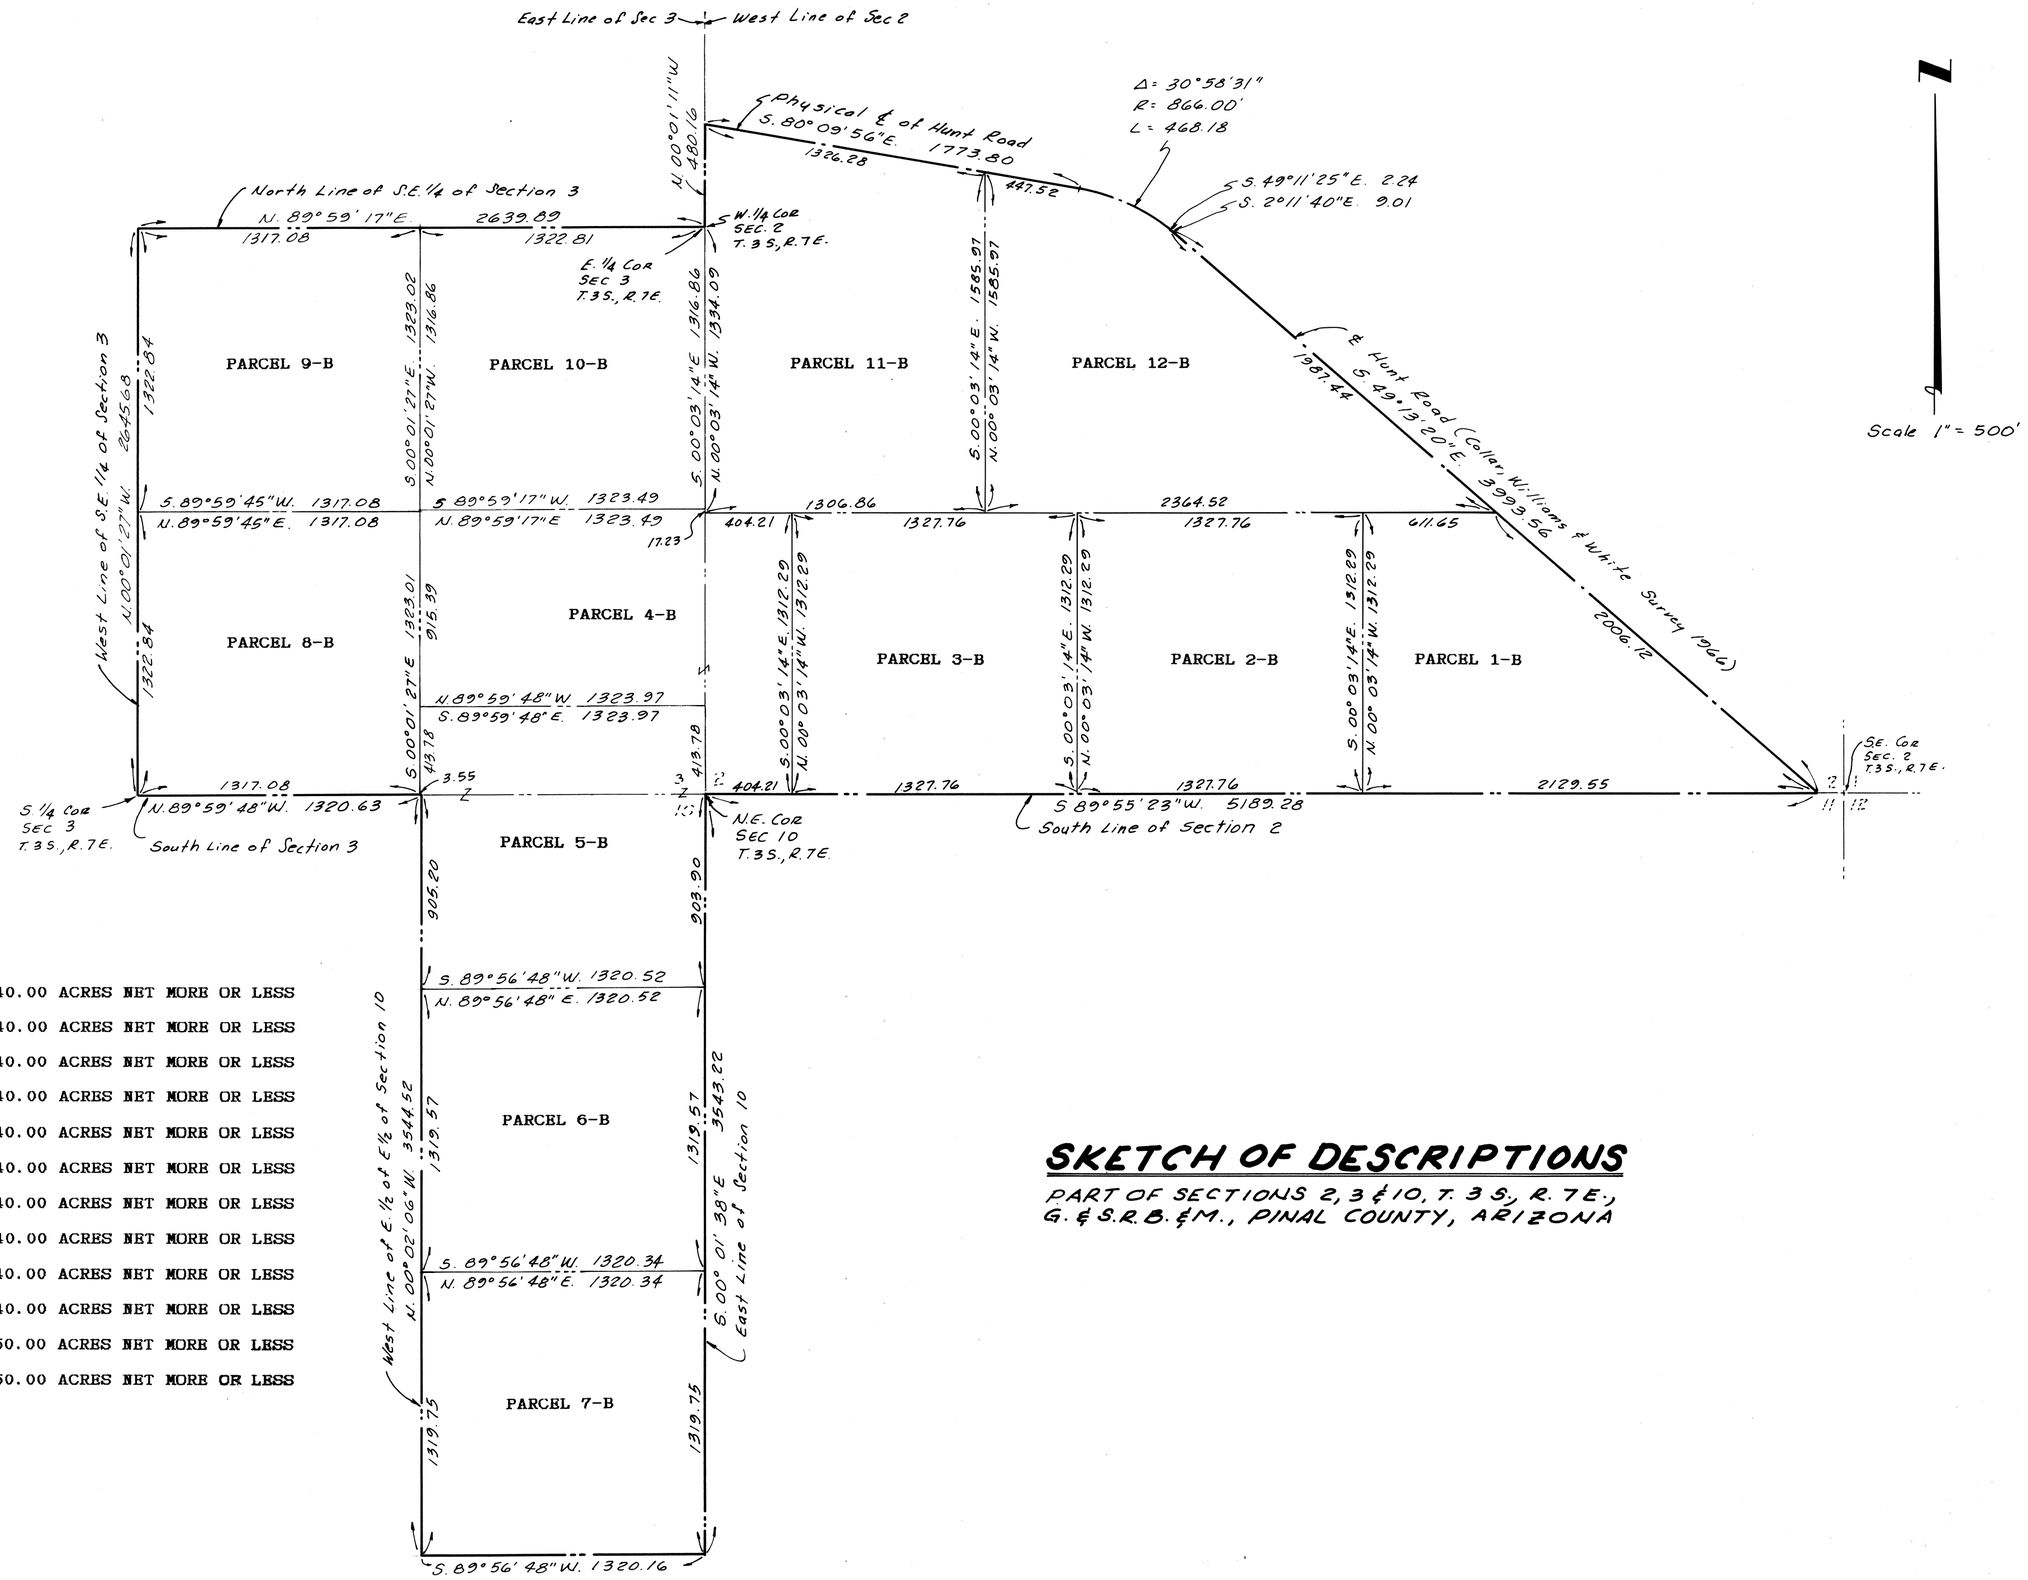

AREAS

PARCEL 1-B = 40.00 ACRES NET MORE OR LESS

PARCEL 2-B = 40.00 ACRES NET MORE OR LESS

PARCEL 3-B = 40.00 ACRES NET MORE OR LESS

PARCEL 4-B = 40.00 ACRES NET MORE OR LESS

PARCEL 5-B = 40.00 ACRES NET MORE OR LESS

PARCEL 6-B = 40.00 ACRES NET MORE OR LESS

PARCEL 7-B = 40.00 ACRES NET MORE OR LESS

PARCEL 8-B = 40.00 ACRES NET MORE OR LESS

PARCEL 9-B = 40.00 ACRES NET MORE OR LESS

PARCEL 10-B = 40.00 ACRES NET MORE OR LESS

PARCEL 11-B = 50.00 ACRES NET MORE OR LESS

PARCEL 12-B = 50.00 ACRES NET MORE OR LESS

SKETCH OF DESCRIPTIONS

PART OF SECTIONS 2, 3 & 10, T. 3 S., R. 7 E., G. & S.R.B. & M., PINAL COUNTY, ARIZONA

DIN 57486

TMA CONSULTING ENGINEERS AND LAND SURVEYORS
P.O. BOX 8513, MESA, ARIZONA,
(602) 833-2007

DWN 4-8-88 JOB No. 88006