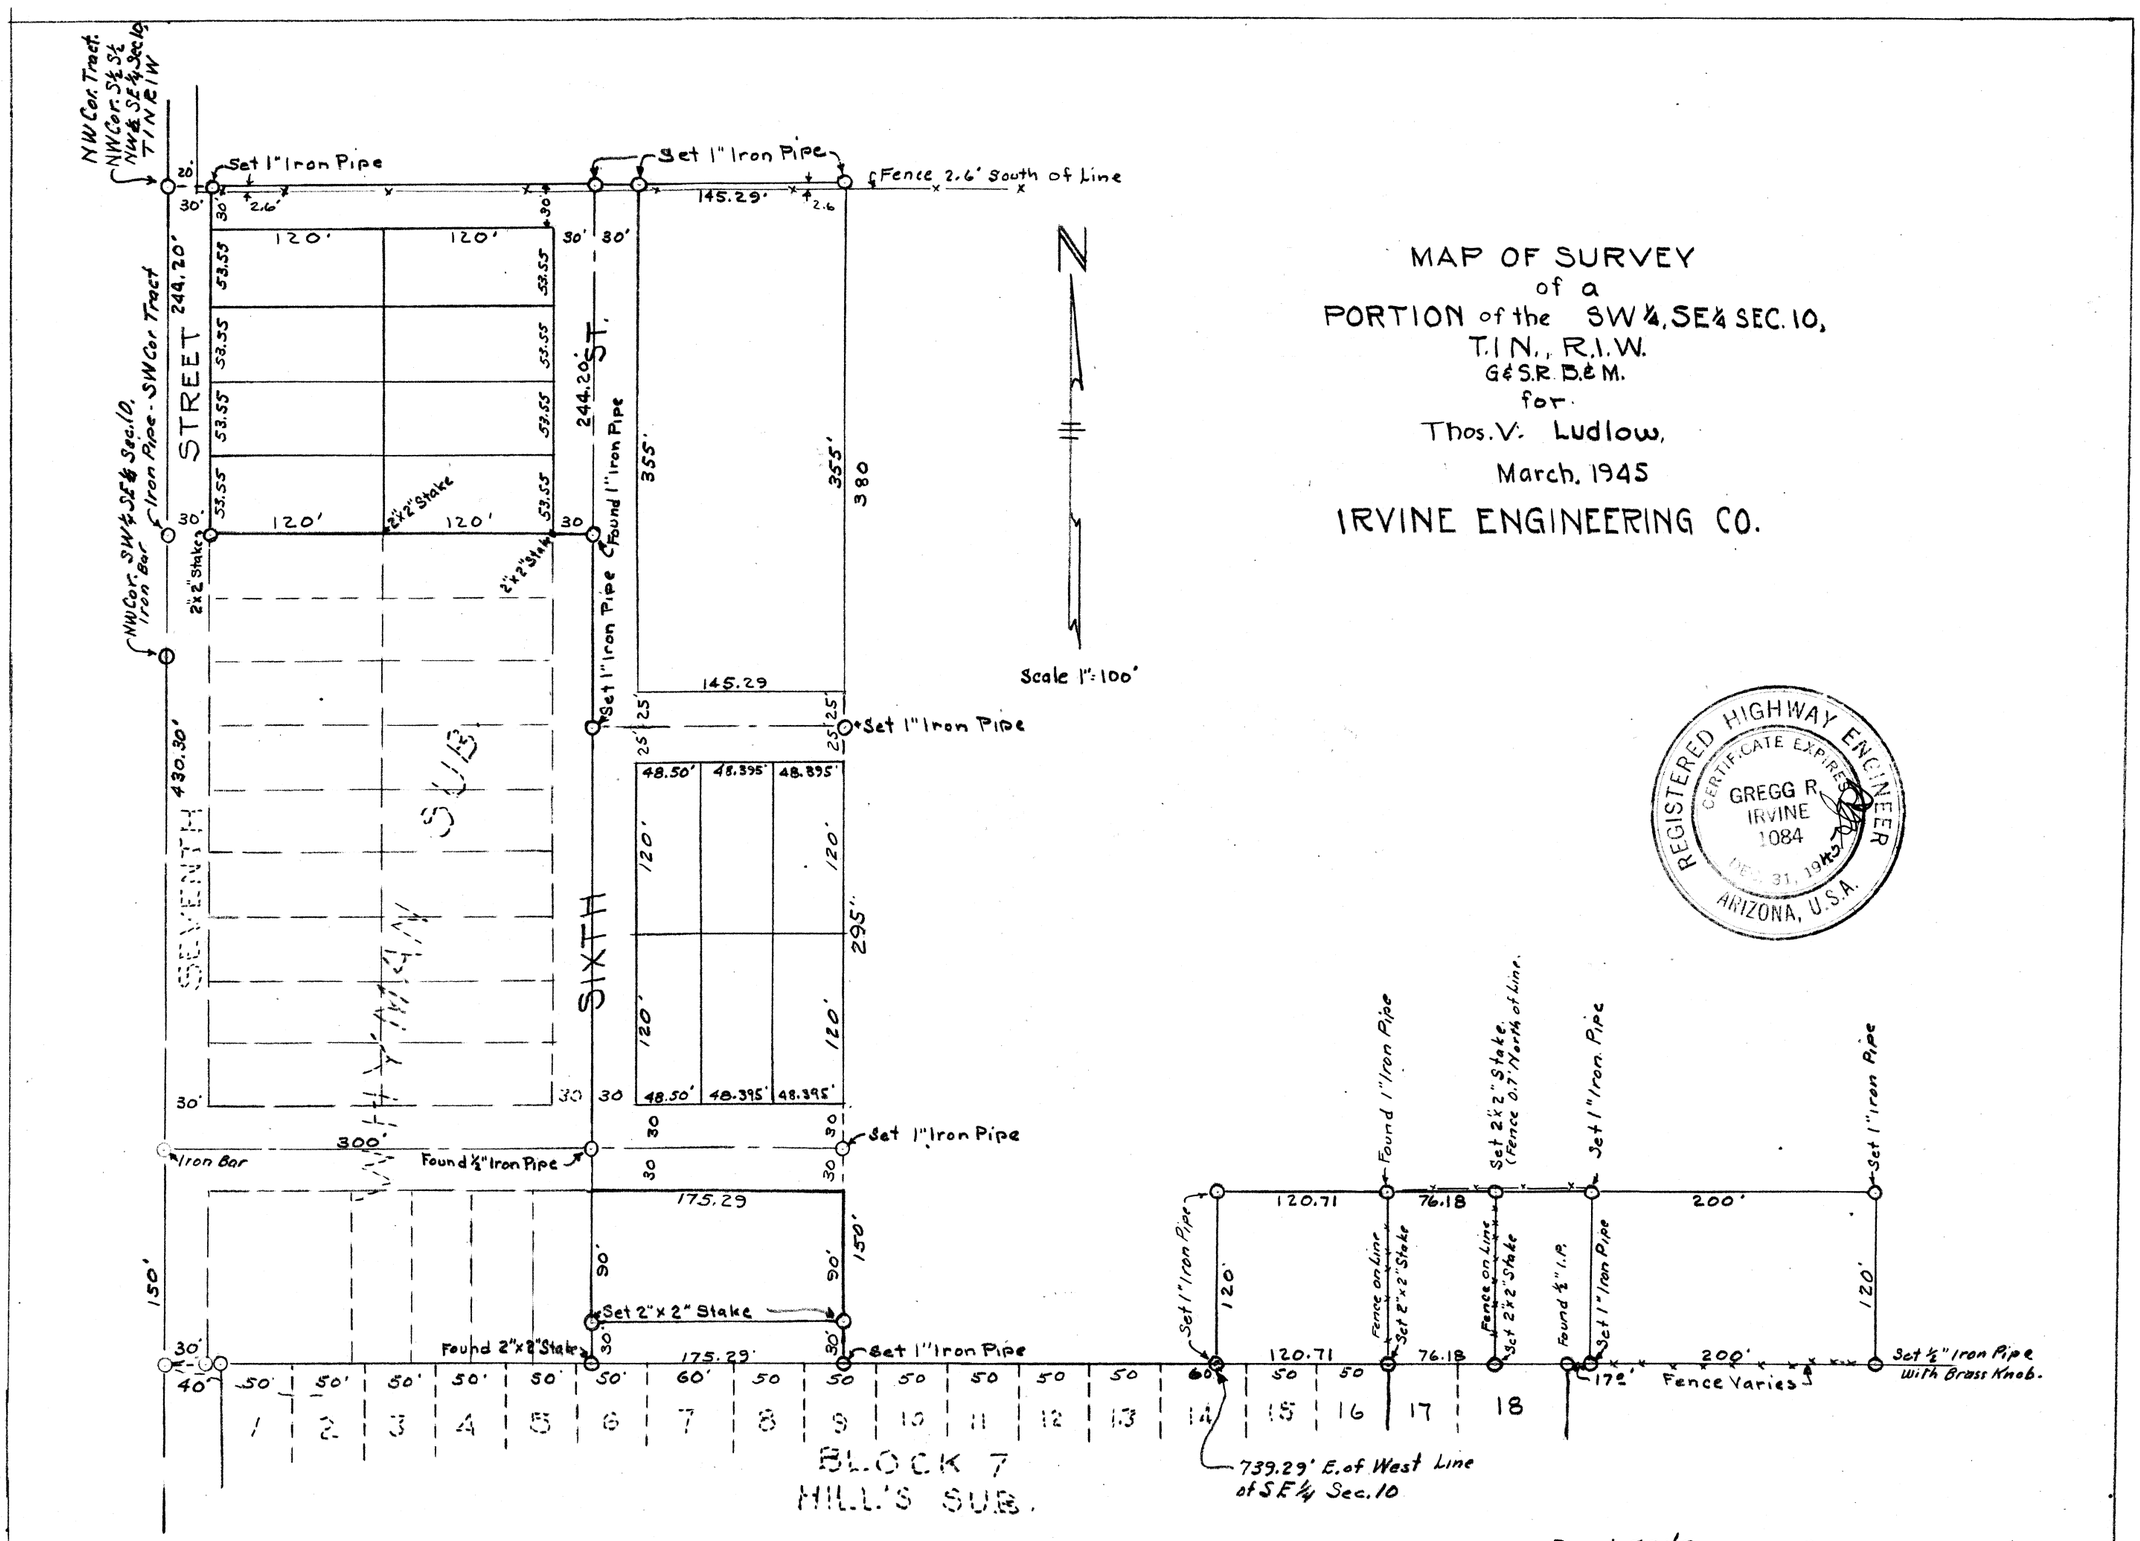

MAP OF SURVEY
of a
PORTION of the SW¼, SE¼ SEC. 10,
T.1 N., R.1 W.
G&S.R. B.&M.
for
Thos. V. Ludlow,
March, 1945
IRVINE ENGINEERING CO.
Scale 1"=100'
REGISTERED HIGHWAY ENGINEER
CERTIFICATE EXPIRES
GREGG R. IRVINE
1084
DEC. 31, 1945
ARIZONA, U.S.A.
NW Cor. Tract.
NW Cor. S½ S½ NW¼ SE¼ Sec. 10 T1N R1W
Set 1" Iron Pipe
Fence 2.6' South of Line
145.29'
244.20'
STREET
SEVENTH
SIXTH
ST.
Iron Pipe - SW Cor Tract
NW Cor. SW¼ SE¼ Sec. 10. Iron Bar
2"x2" Stake
Found 1" Iron Pipe
355'
380
295'
430.30'
Set 1" Iron Pipe
48.50'
48.395'
Iron Bar
300'
Found ½" Iron Pipe
175.29
150'
Set 2"x2" Stake
Found 2"x2" Stake
120.71
76.18
200'
Set 2"x2" Stake (Fence 0.7' North of Line)
Set 1" Iron Pipe
Fence on Line
Found ½" I.P.
Fence Varies
Set ½" Iron Pipe with Brass Knob.
739.29' E. of West Line of SE¼ Sec. 10
BLOCK 7
HILL'S SUB.
DIN 57487
SEC. 10, 1N-1W