SKETCH OF DESCRIPTION
OF
WILLIAMS A.F.B. AVIGATION EASEMENT

PART OF SECTION 36, T.1S., R.6E. AND PART OF SECTION 1, T.2S., R.6E. AND PART OF SECTION 6, T.2S., R.7E., G.&S.R.B.&M. MARICOPA COUNTY, ARIZONA

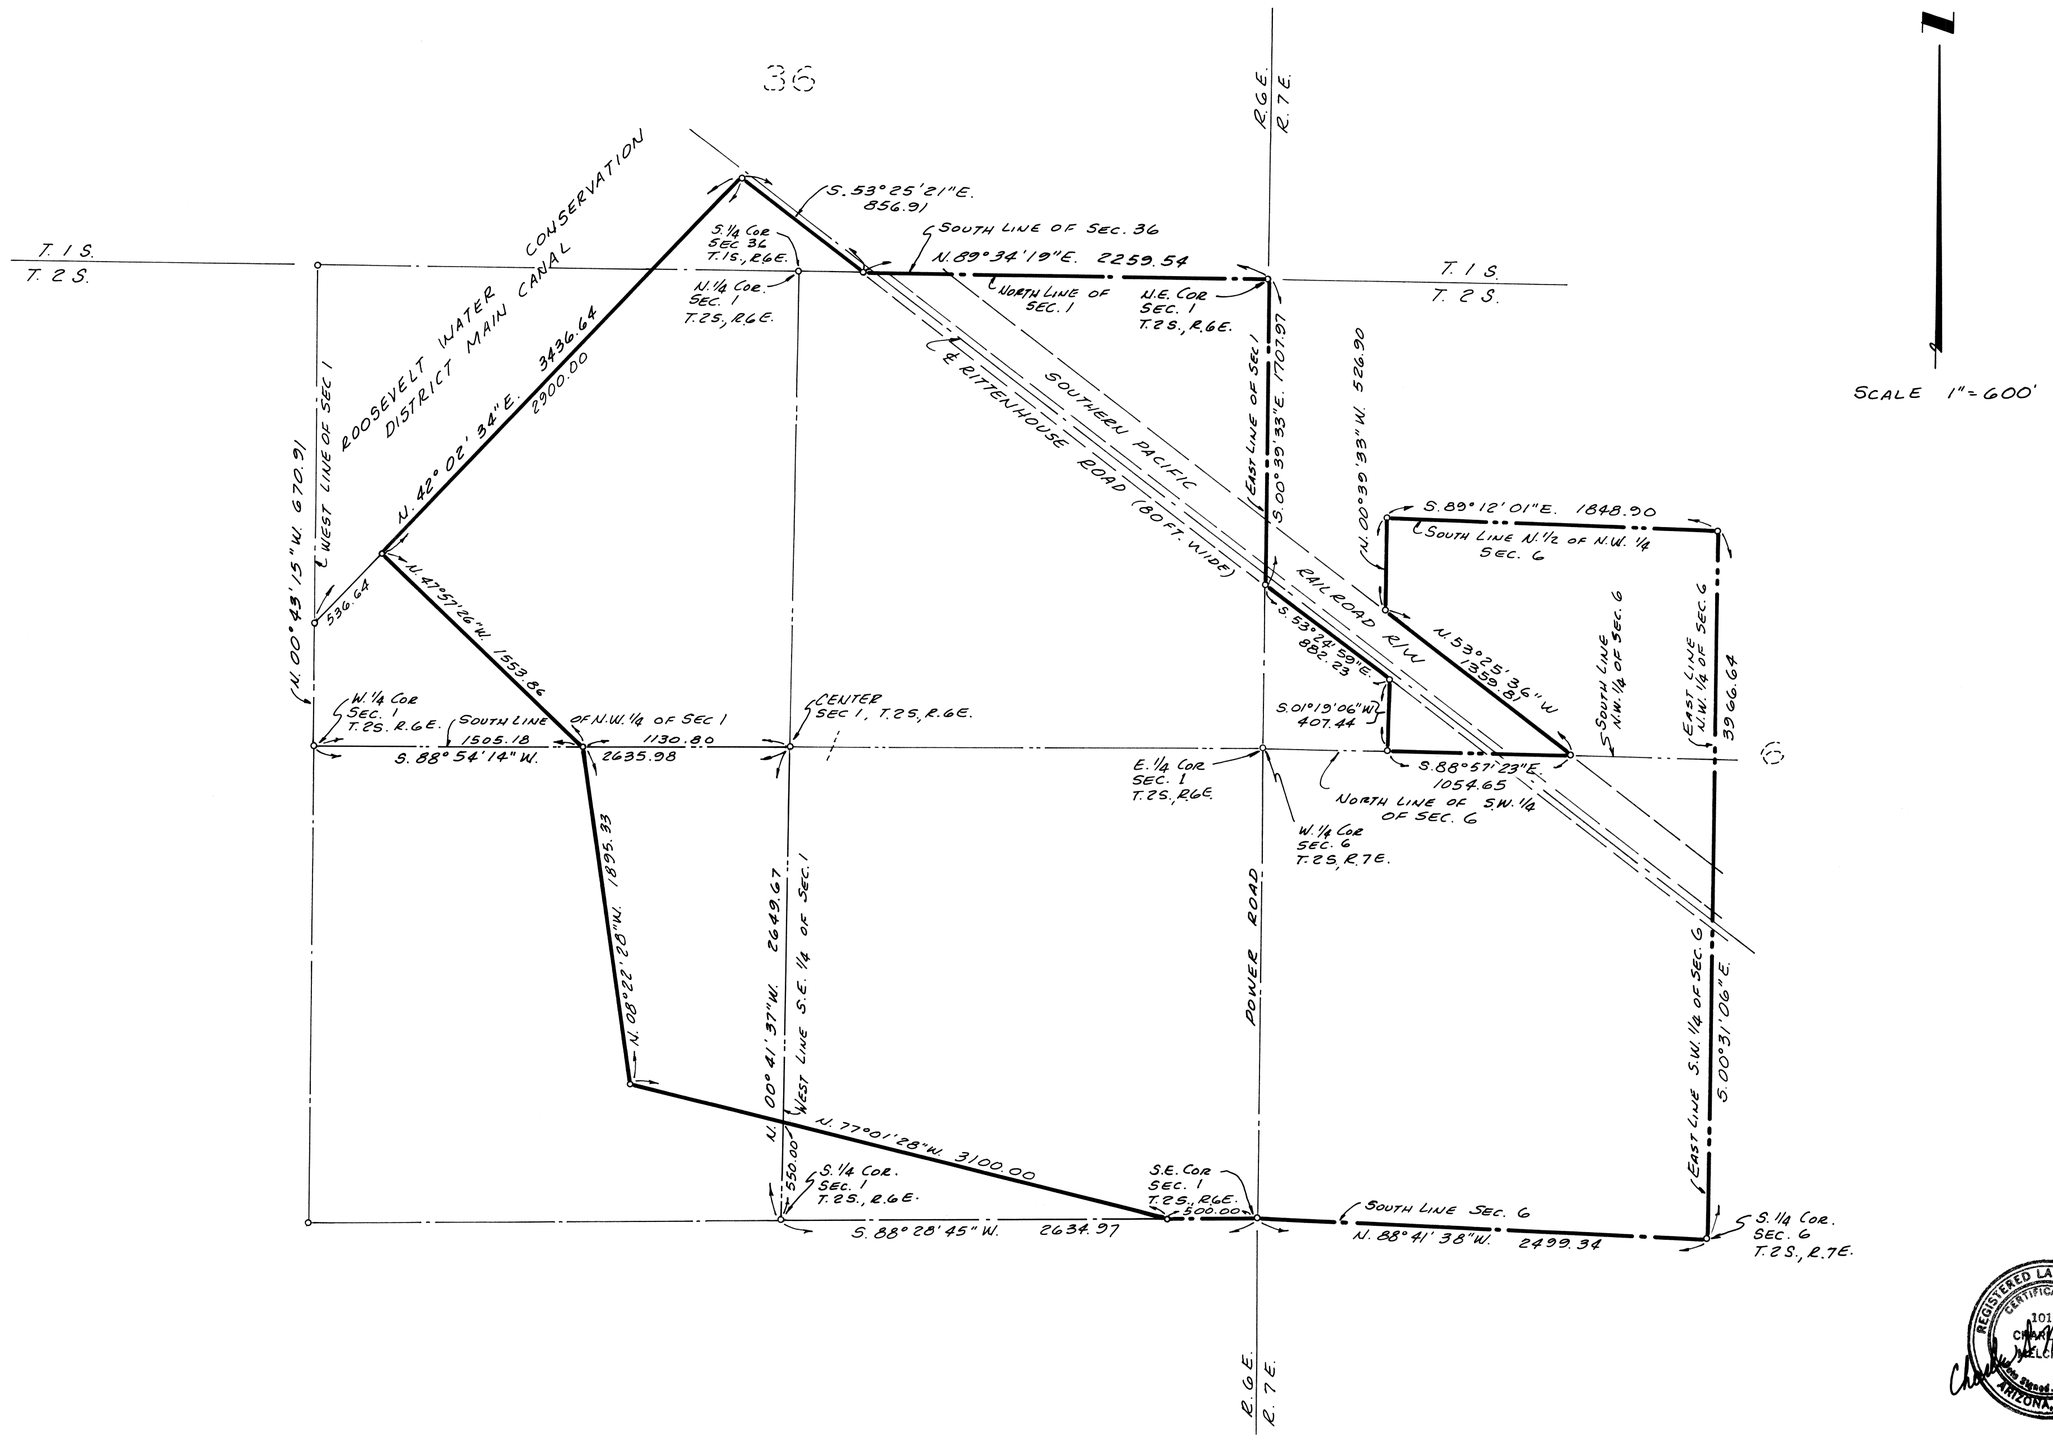

REGISTERED LAND SURVEYOR
CERTIFICATE NO. 10172
CHARLES G. MELCHING
Date Signed 5-18-88
ARIZONA, U.S.A.

TMA
CONSULTING ENGINEERS
AND LAND SURVEYORS
P.O. BOX 8513
MESA, ARIZONA, 85204
(602) 833-2007

DIN 57488

5-18-88

JOB No. 88007