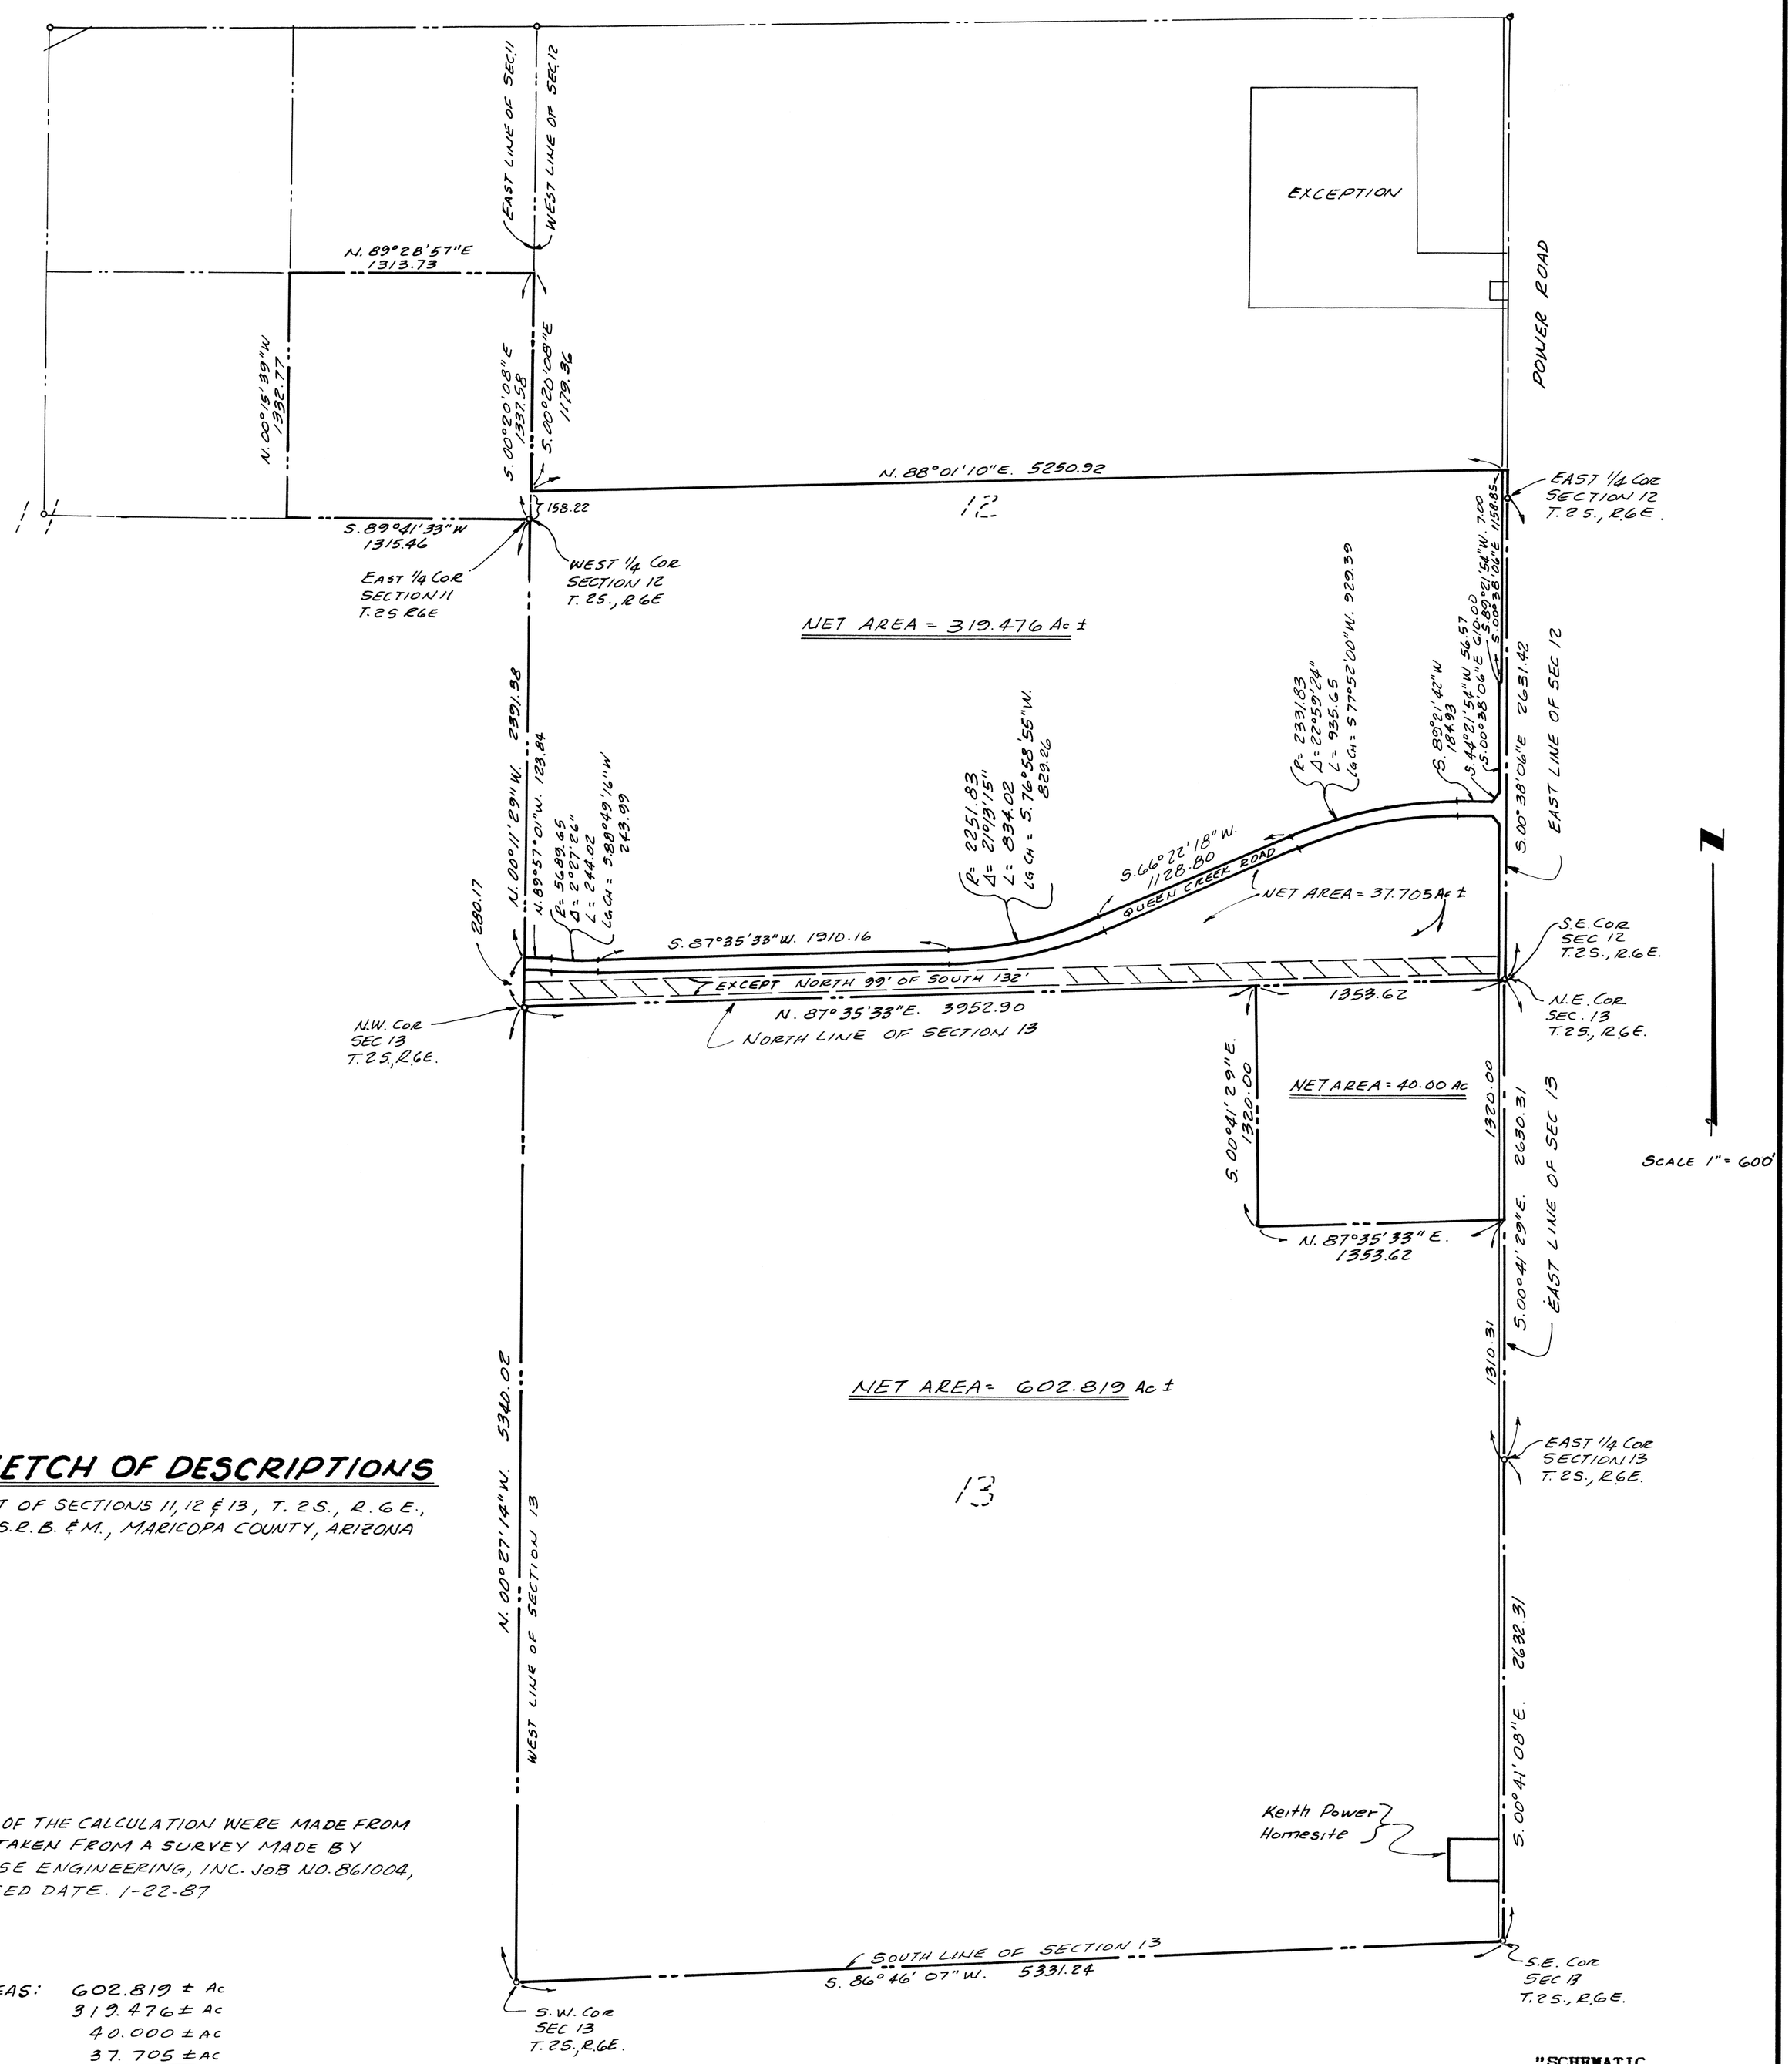

SKETCH OF DESCRIPTIONS

PART OF SECTIONS 11, 12 & 13, T. 2S., R. 6 E.,
G. & S.R.B. & M., MARICOPA COUNTY, ARIZONA

NOTE:
MOST OF THE CALCULATION WERE MADE FROM DATA TAKEN FROM A SURVEY MADE BY CLOUSE ENGINEERING, INC. JOB NO. 861004, REVISED DATE. 1-22-87

AREAS:
602.819 ± Ac
319.476 ± Ac
40.000 ± Ac
37.705 ± Ac
TOTAL = 1000.000 ± Ac.

"SCHEMATIC
Not for
Construction Use"

CHARLES G. MELCHING RLS
Consulting Land Surveyor
2557 E. Encanto
Mesa, Arizona 85213
(602) 833-2007

DIN 57489

GARY DAVIDSON

JOB No 88007
3-9-90