RESULTS OF SURVEY

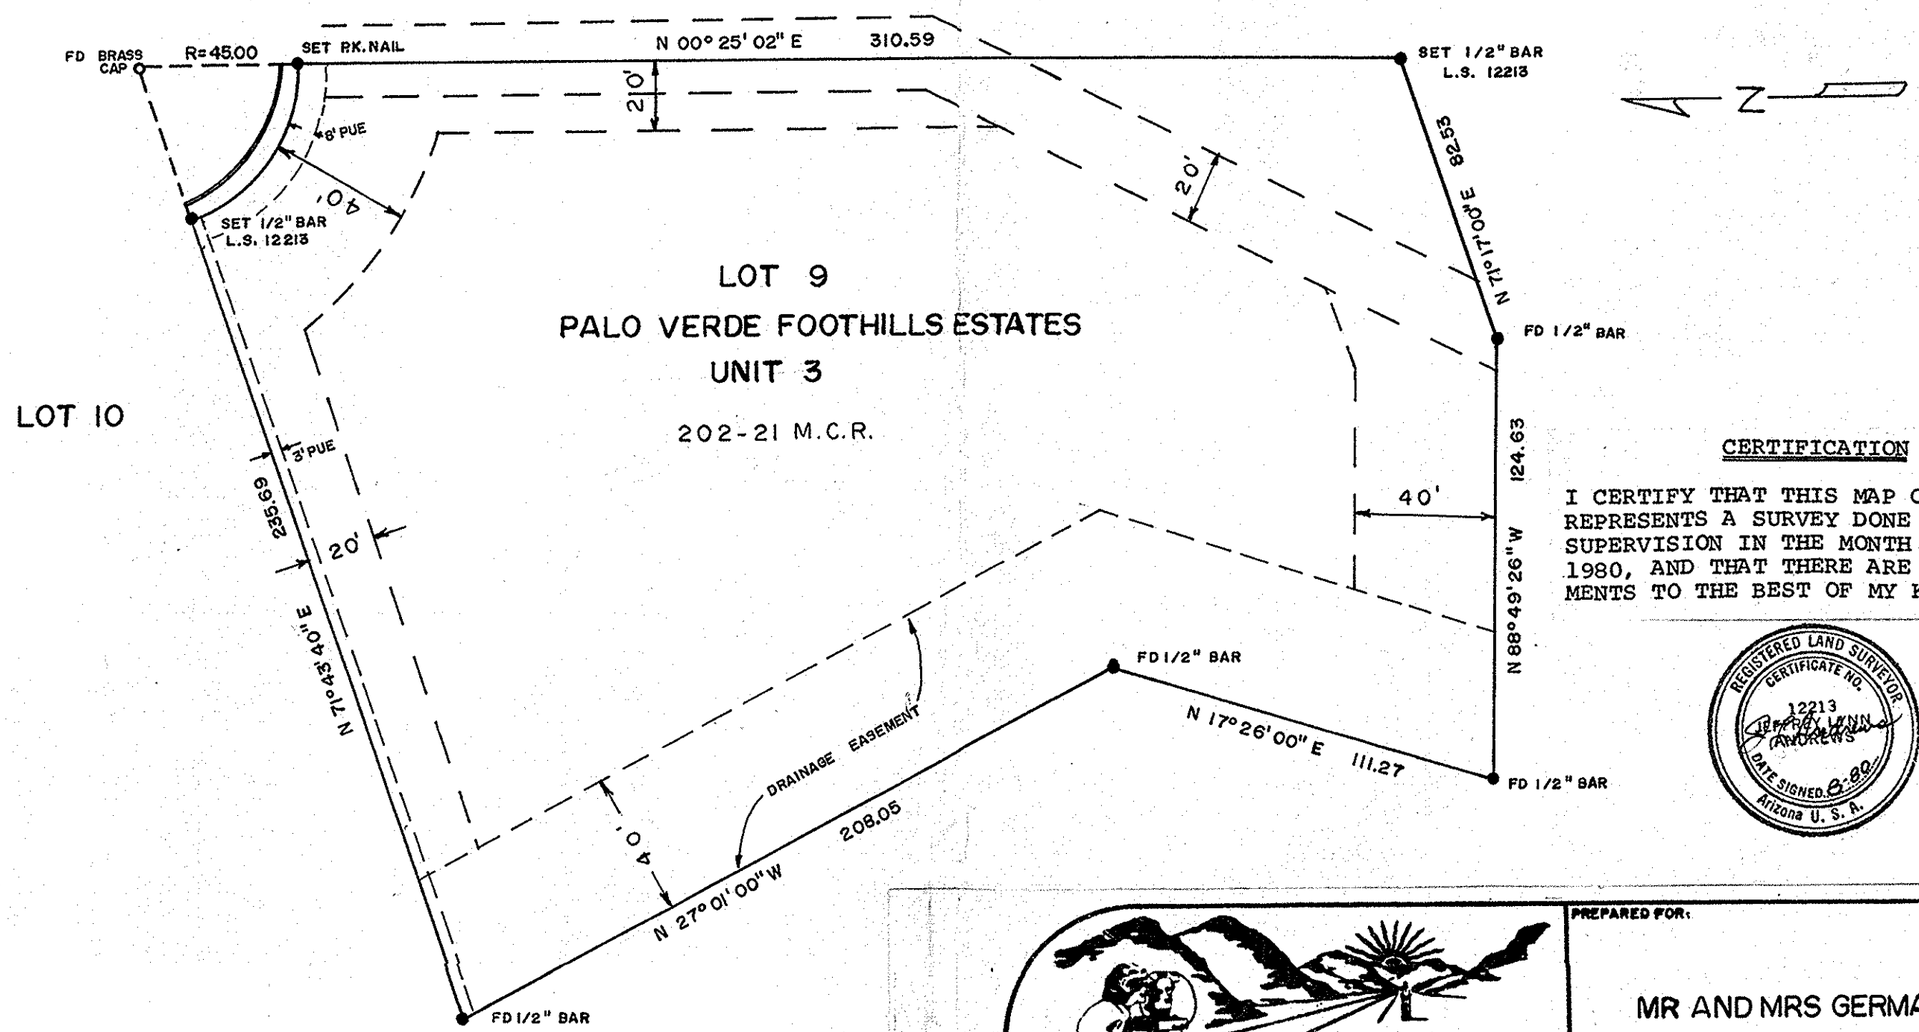

CERTIFICATION

I CERTIFY THAT THIS MAP CORRECTLY REPRESENTS A SURVEY DONE UNDER MY SUPERVISION IN THE MONTH OF AUGUST, 1980, AND THAT THERE ARE NO ENCROACHMENTS TO THE BEST OF MY KNOWLEDGE.

REGISTERED LAND SURVEYOR
CERTIFICATE NO. 12213
JEFFREY LYNN ANDREWS
DATE SIGNED 8-80
Arizona U. S. A.

J. L. ANDREWS and ASSOCIATES
6747 NORTH BLACK CANYON
PHOENIX, ARIZ. 85069
P.O. BOX 35161
PH. (602) 242-6229

PREPARED FOR:

MR AND MRS GERMAIN BALL

SCALE: 1" = 40'	DRAWN BY: JKR
DATE: 8-12-80	DRAWING NO: 80-58

DIN # 57496-1/1
APLS

A1-029