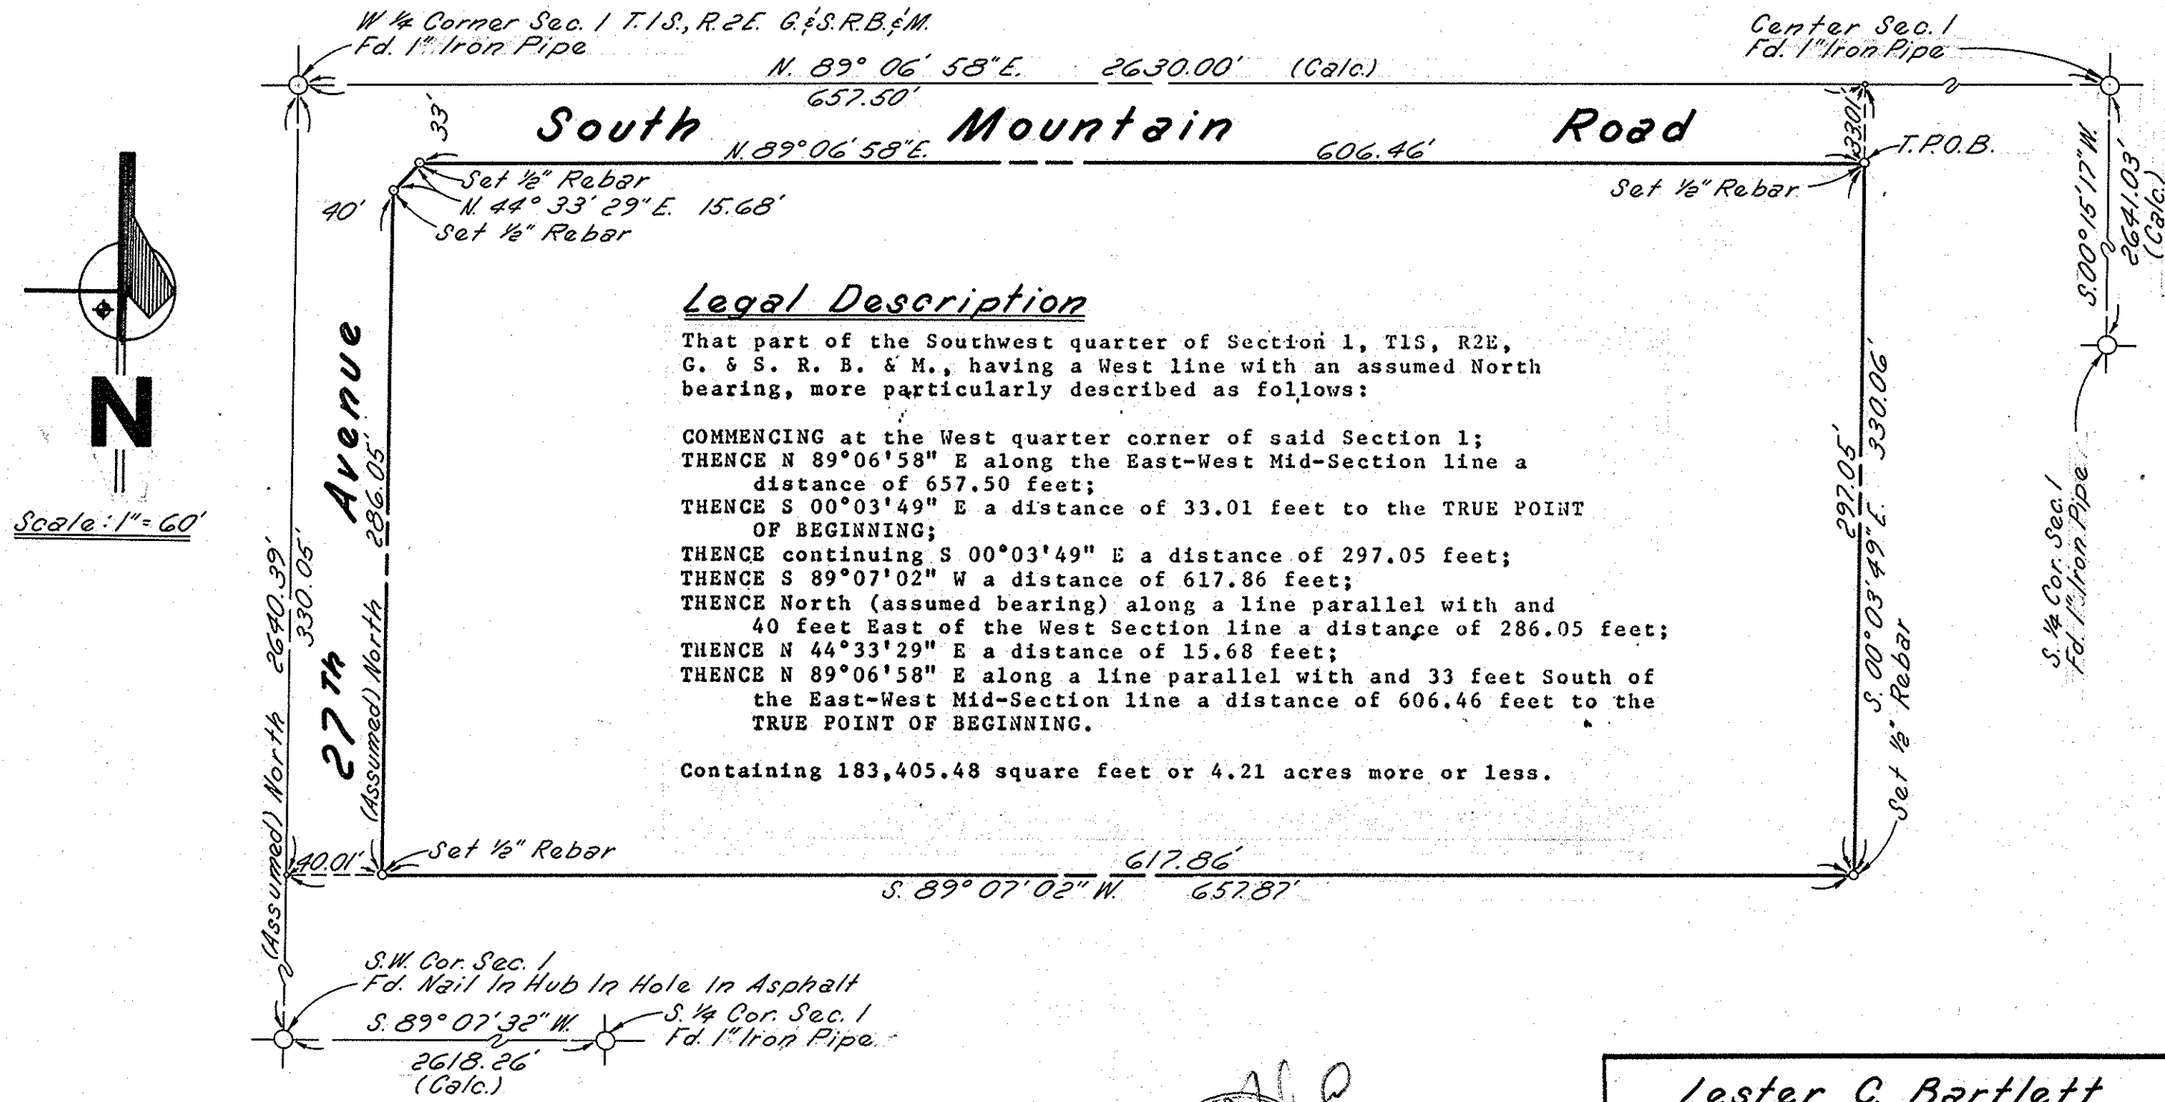

Legal Description

That part of the Southwest quarter of Section 1, T1S, R2E, G. & S. R. B. & M., having a West line with an assumed North bearing, more particularly described as follows:

COMMENCING at the West quarter corner of said Section 1;
THENCE N 89°06'58" E along the East-West Mid-Section line a distance of 657.50 feet;
THENCE S 00°03'49" E a distance of 33.01 feet to the TRUE POINT OF BEGINNING;
THENCE continuing S 00°03'49" E a distance of 297.05 feet;
THENCE S 89°07'02" W a distance of 617.86 feet;
THENCE North (assumed bearing) along a line parallel with and 40 feet East of the West Section line a distance of 286.05 feet;
THENCE N 44°33'29" E a distance of 15.68 feet;
THENCE N 89°06'58" E along a line parallel with and 33 feet South of the East-West Mid-Section line a distance of 606.46 feet to the TRUE POINT OF BEGINNING.

Containing 183,405.48 square feet or 4.21 acres more or less.

Certification

I Hereby Certify By My Seal And Signature Hereon That The Survey Of The Property Hereon Shown Was Performed Under My Direction During The Month Of July, 1979.

Registered Professional Engineer (Civil) CERTIFICATE NO. 8391 ROBERT ROLAND JOHNSON Date Signed 7-23-79 ARIZONA, U.S.A.

Lester C. Bartlett		
	SCALE 1" = 60'	DRAWN BY S.R. / APPROVED BY
TITLE Results Of Survey		
DATE 7-24-79	DRAWING NUMBER 679-3	ASSOCIATED ENGINEERS Civil Consultants Phoenix Arizona

DIN # 57515 - 1/1
APLS