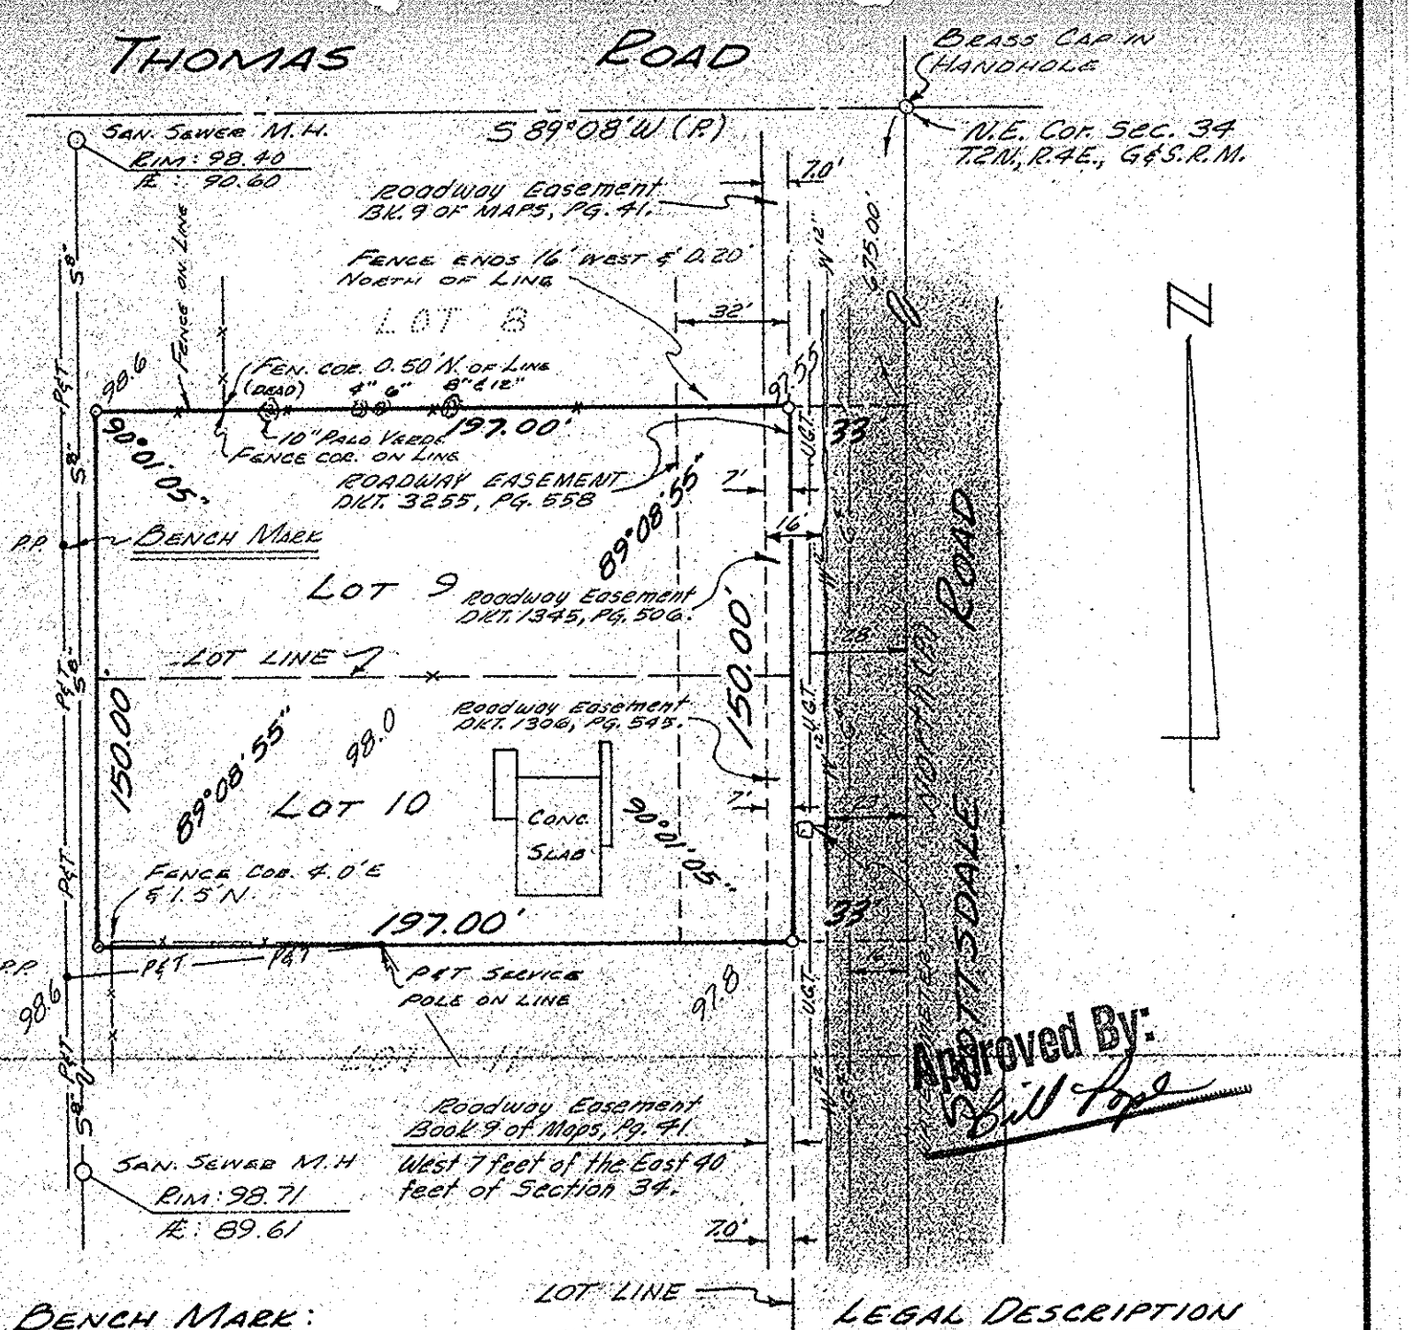

BENCH MARK:

RAIL ROAD SPIKE IN POWER POLE AT WEST PROP LINE - **ELEV. 100.00 (ASSUMED)**

CERTIFICATION

THIS IS TO CERTIFY THAT THE SURVEY AND PLAT OF THE PREMISES DESCRIBED AND PLATTED HEREON WERE MADE UNDER MY DIRECTION DURING THE MONTH OF OCTOBER, 1969.

Robert E. Finn

ROBERT E. FINN
REGISTERED LAND SURVEYOR

LEGAL DESCRIPTION

LOTS 9 & 10, AUSTIN TRACT, ACCORDING TO THE PLAT OF RECORD IN THE OFFICE OF THE MARICOPA COUNTY RECORDER IN BK. 37 OF MAPS, PG. 35.

NOTE

1/2" IRON PIPE SET AT ALL PROPERTY CORNERS.

Robert E. Finn 10-21-69

RESULTS OF SURVEY
OF A PORTION OF
E 1/2 N.E. 1/4 SECTION 34
T.2 N., R. 4E., G. & S. R. B. & M.
MARICOPA COUNTY, ARIZ.
FOR
FRANCHISE REALTY INTERSTATE CORP.
BY
HOLMQUIST & KING
CONSULTING ENGINEERS

JOB Nº 13362 SCALE: 1" = 50'

DR. BY: PWB CHK. BY R.E.F. FLD. CHK. R.E.F.

DIN# 57523 - 1/1 APLS