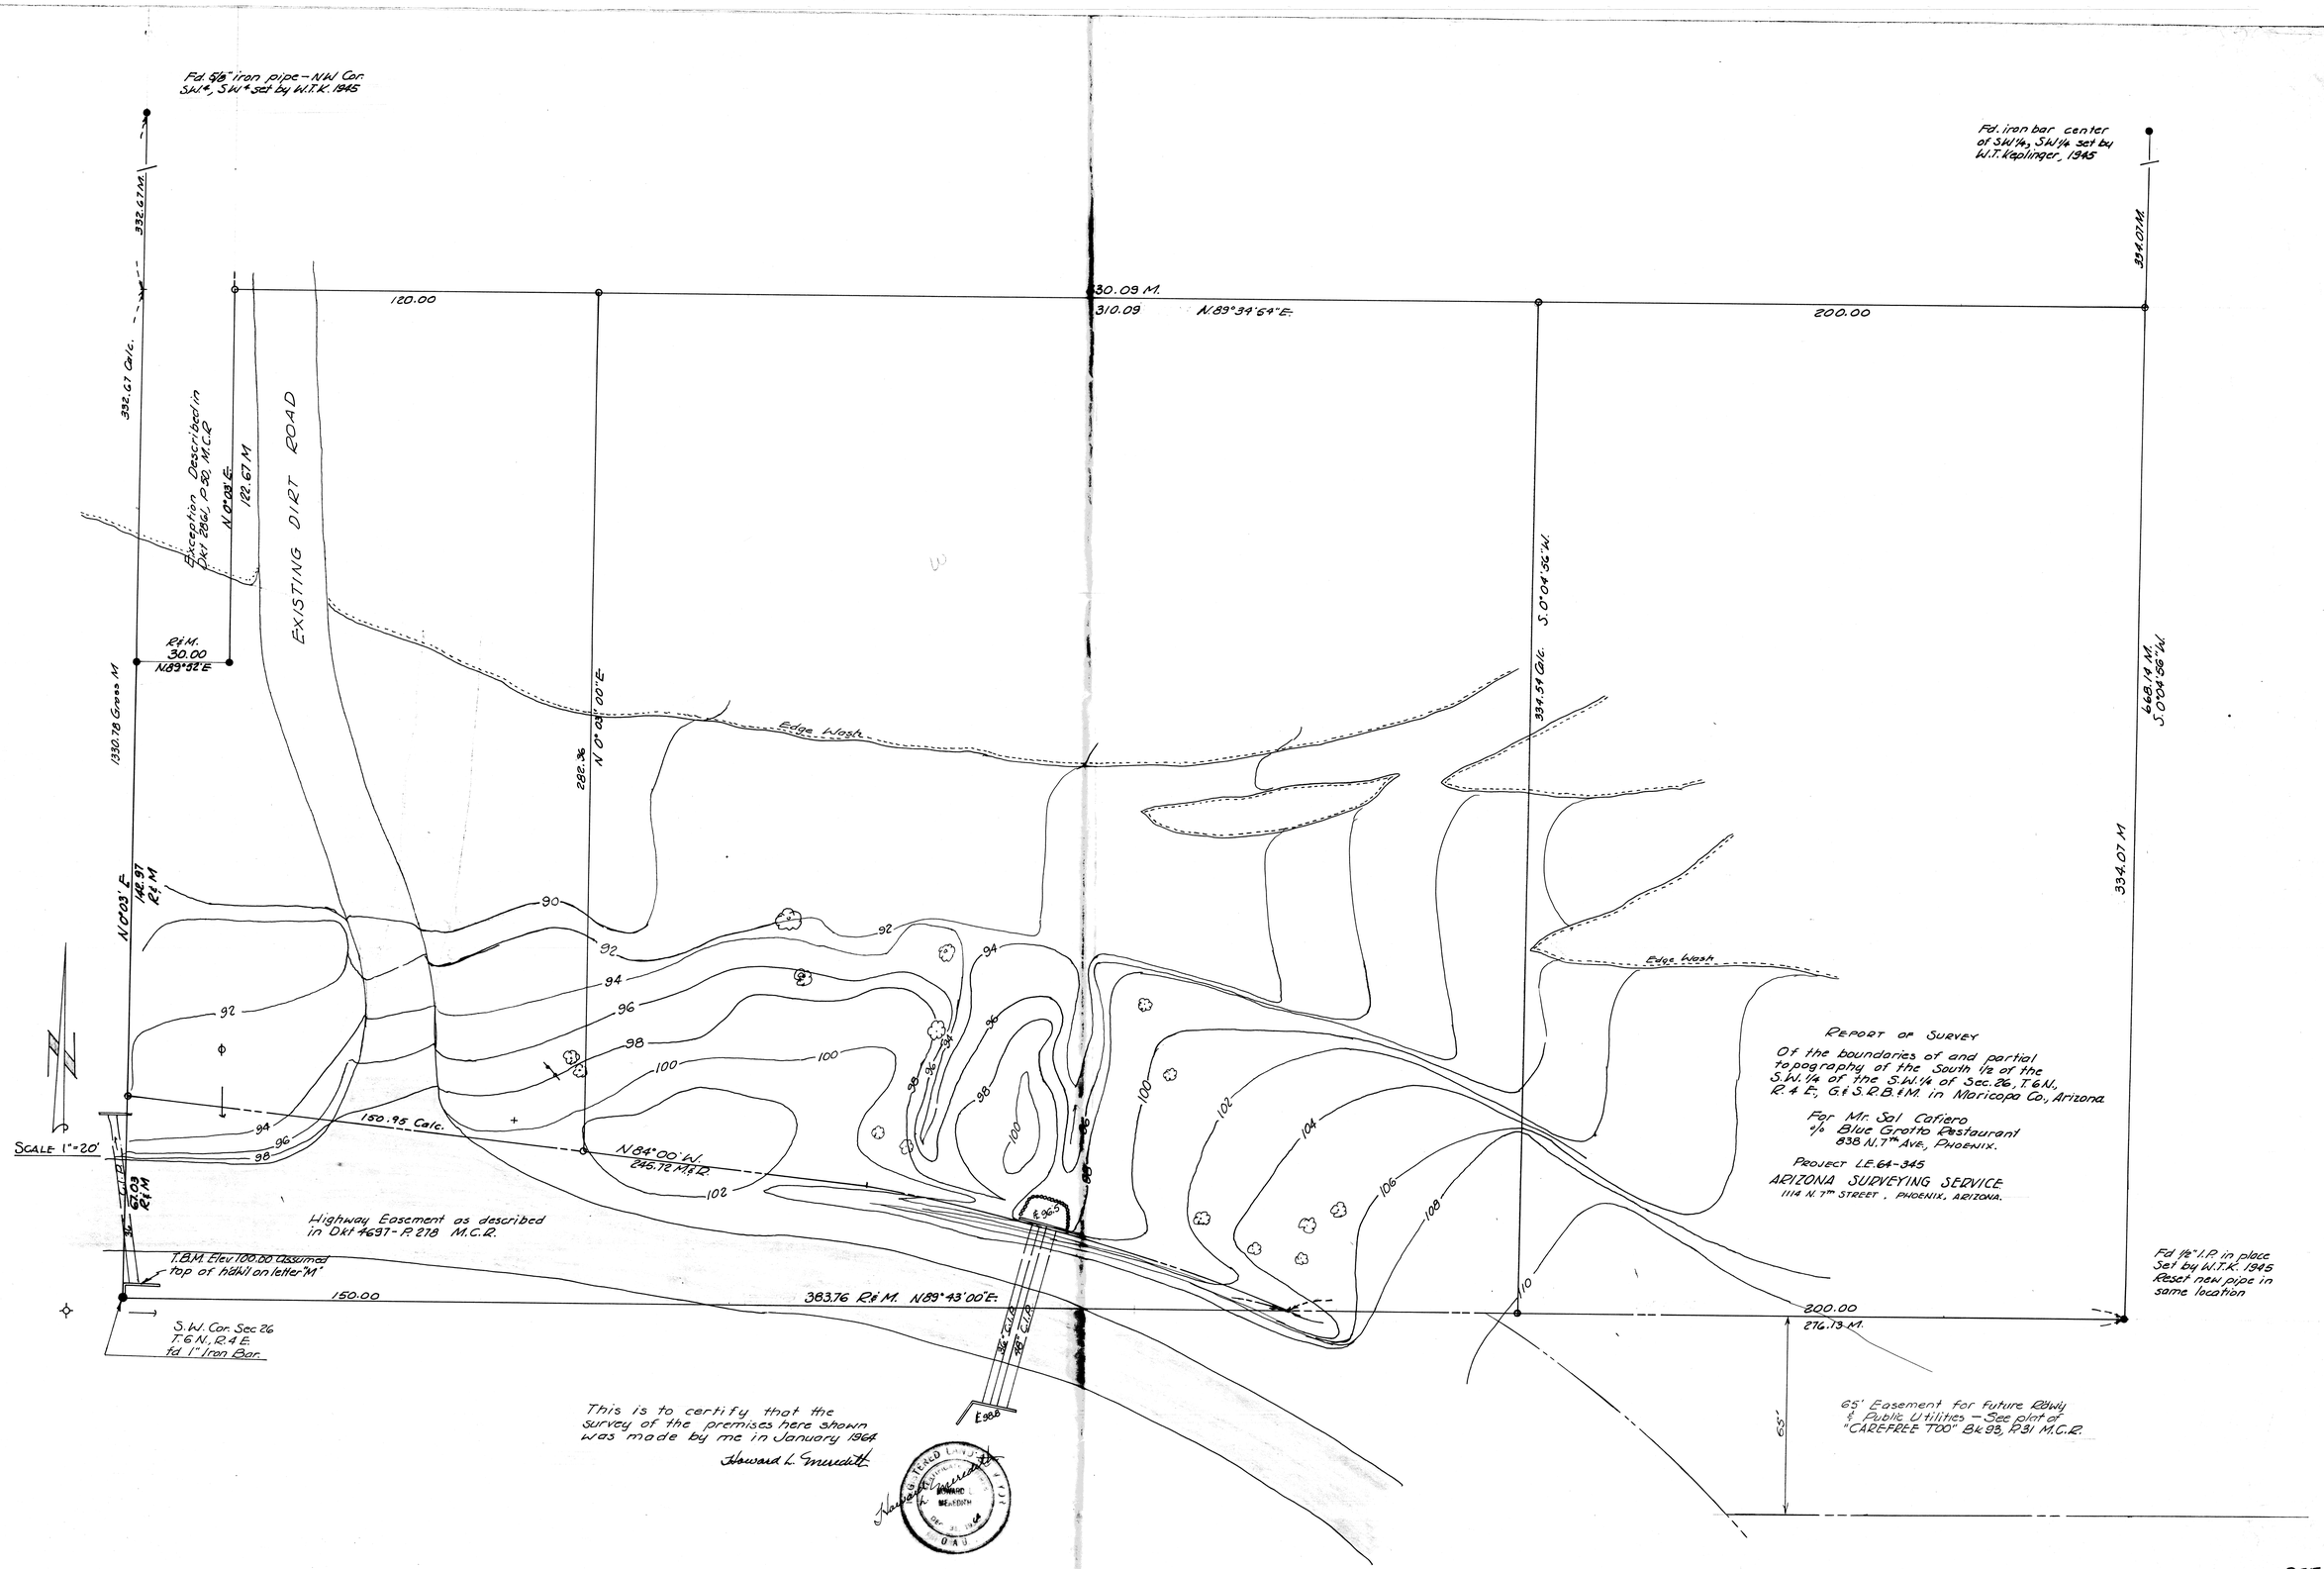

REPORT OF SURVEY

Of the boundaries of and partial topography of the South ½ of the S.W.¼ of the S.W.¼ of Sec. 26, T.6 N., R.4 E., G.&S.R.B.&M. in Maricopa Co., Arizona.

For Mr. Sal Cafiero
c/o Blue Grotto Restaurant
838 N. 7th Ave., Phoenix.

Project LE.64-345

ARIZONA SURVEYING SERVICE
1114 N. 7th STREET, PHOENIX, ARIZONA.

This is to certify that the survey of the premises here shown was made by me in January 1964

Howard L. Meredith

Howard L. Meredith

REGISTERED LAND SURVEYOR
HOWARD L. MEREDITH
DEC. 31, 1964
OAU

DIN57530

SEC 26 - T6N - R4E