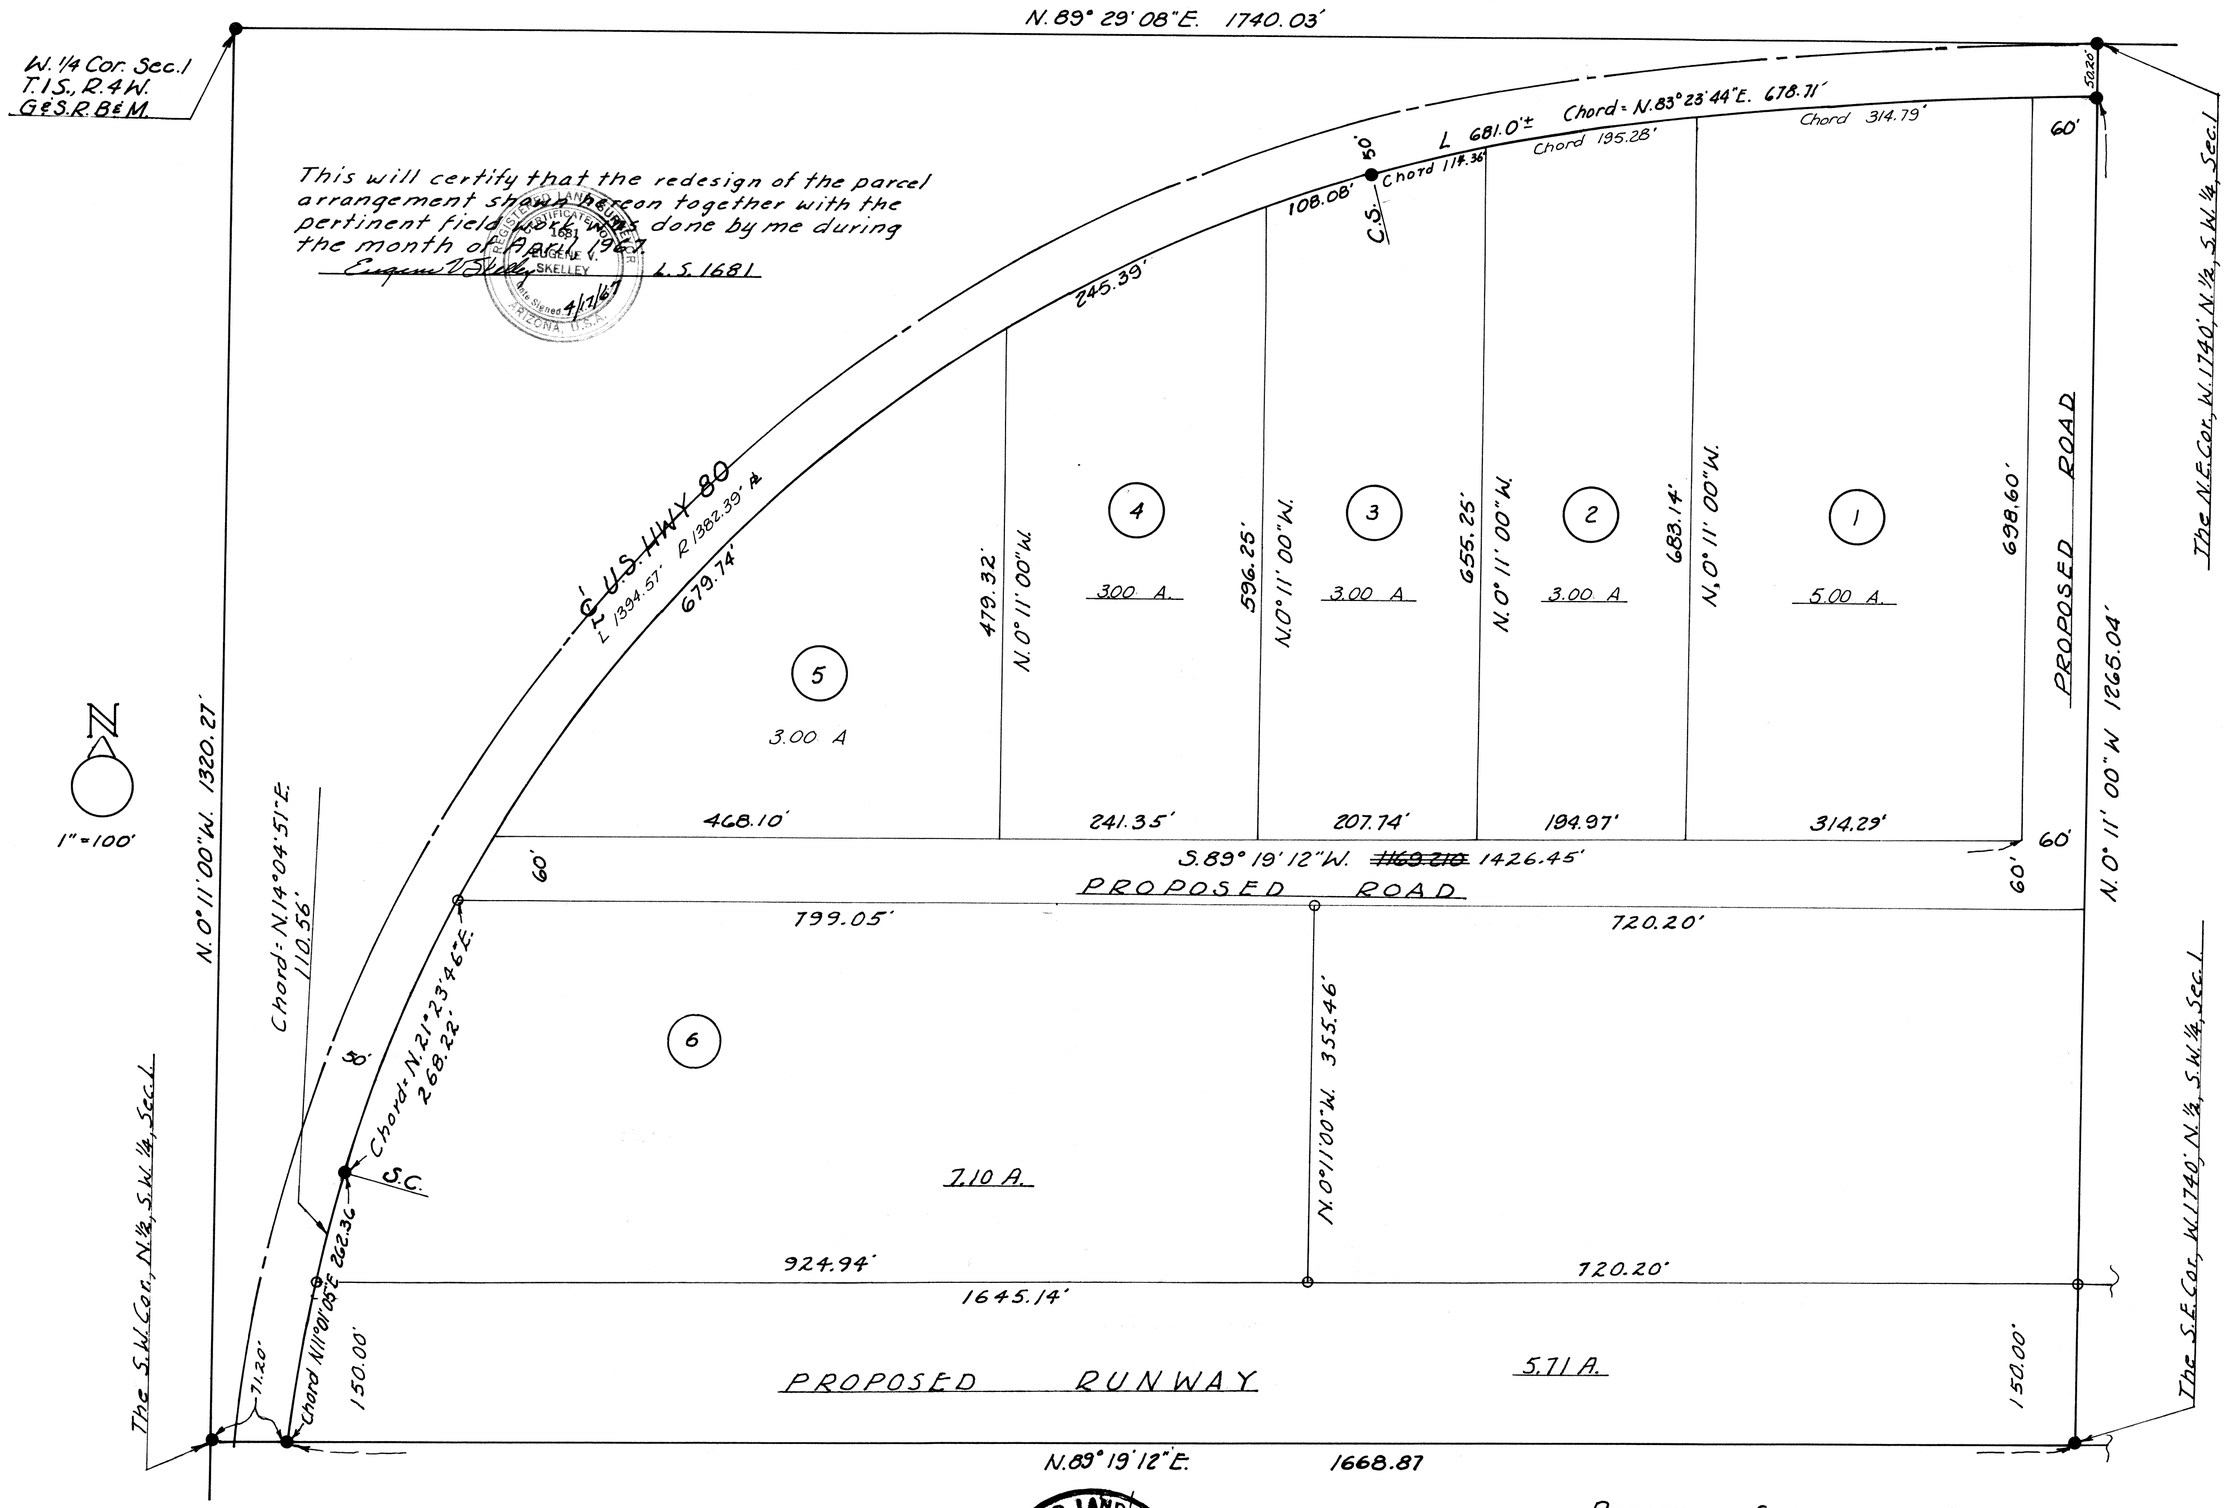


This is to certify that the survey data and calculations hereon shown was done by me and under my direction in July, Aug. & Sept. 1966

F. B. Bentley L.S. No 4019

REGISTERED LAND SURVEYOR
CERTIFICATE NUMBER
F. B. BENTLEY, JR.
DEC. 31, 1966
ARIZONA, U.S.A.

## REPORT OF SURVEY

Proposed division of that part of the W. 1740' of the N 1/2 of the S. 1/2 of Sec. 1, T. 1 S., R. 4 W of the G. & S.R. B. & M. lying Southerly & Easterly of U.S. H.W.Y. 80.
For: Mr. Bruce Hardesty
Buckeye, Arizona.

DIN 57537

ARIZONA SURVEYING SERVICE
1114 N. 7TH Street, Phoenix, Arizona.
DWG # L-66-445-C, Sheet 1.