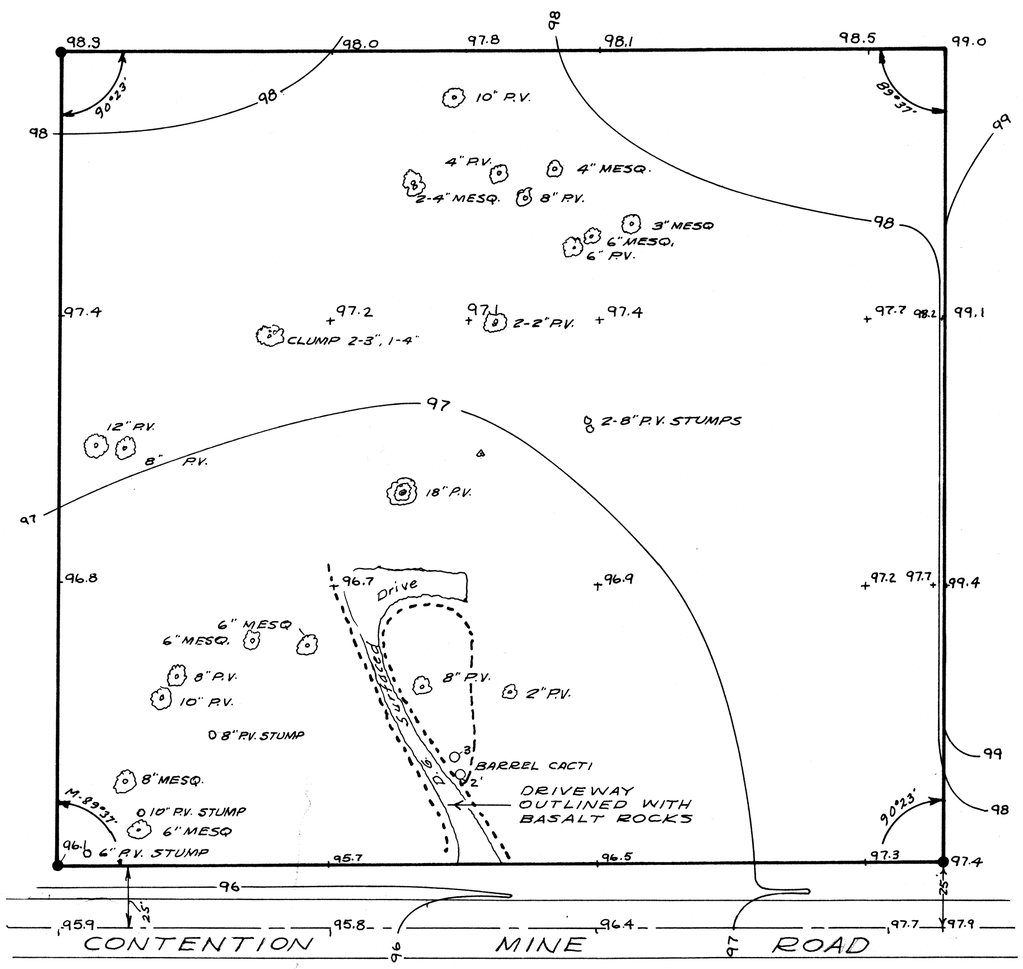

REPORT OF SURVEY
FOR
BUSBY ASSOCIATES
113 E. CAMELBACK ROAD PHOENIX, ARIZ.

THE SW¼ NW¼ NE¼ SW¼ SEC. 35, T4N R3E
G. & S. R. B & M.
MARICOPA COUNTY, ARIZONA

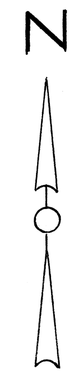

SCALE 1" = 40'

• - CORNER FOUND

THIS WILL CERTIFY THAT THE SURVEY SHOWN HEREON WAS MADE UNDER MY SUPERVISION ON DEC. 9, 1965.

Eugene V. Skelley

REGISTERED LAND SURVEYOR
CERTIFICATE NO. 1681
EUGENE V. SKELLEY
Date Signed 12/20/65
ARIZONA, U.S.A.

TOPOGRAPHICAL MAP OF A PART OF THE
CAMPOBELLO SCHOOL SITE
PARADISE VALLEY SCHOOLS

ARIZONA SURVEYING SERVICE
1114 N. 7TH. STR. PHOENIX, ARIZONA
DRAWING NO. EP 65-444

DIN 57538