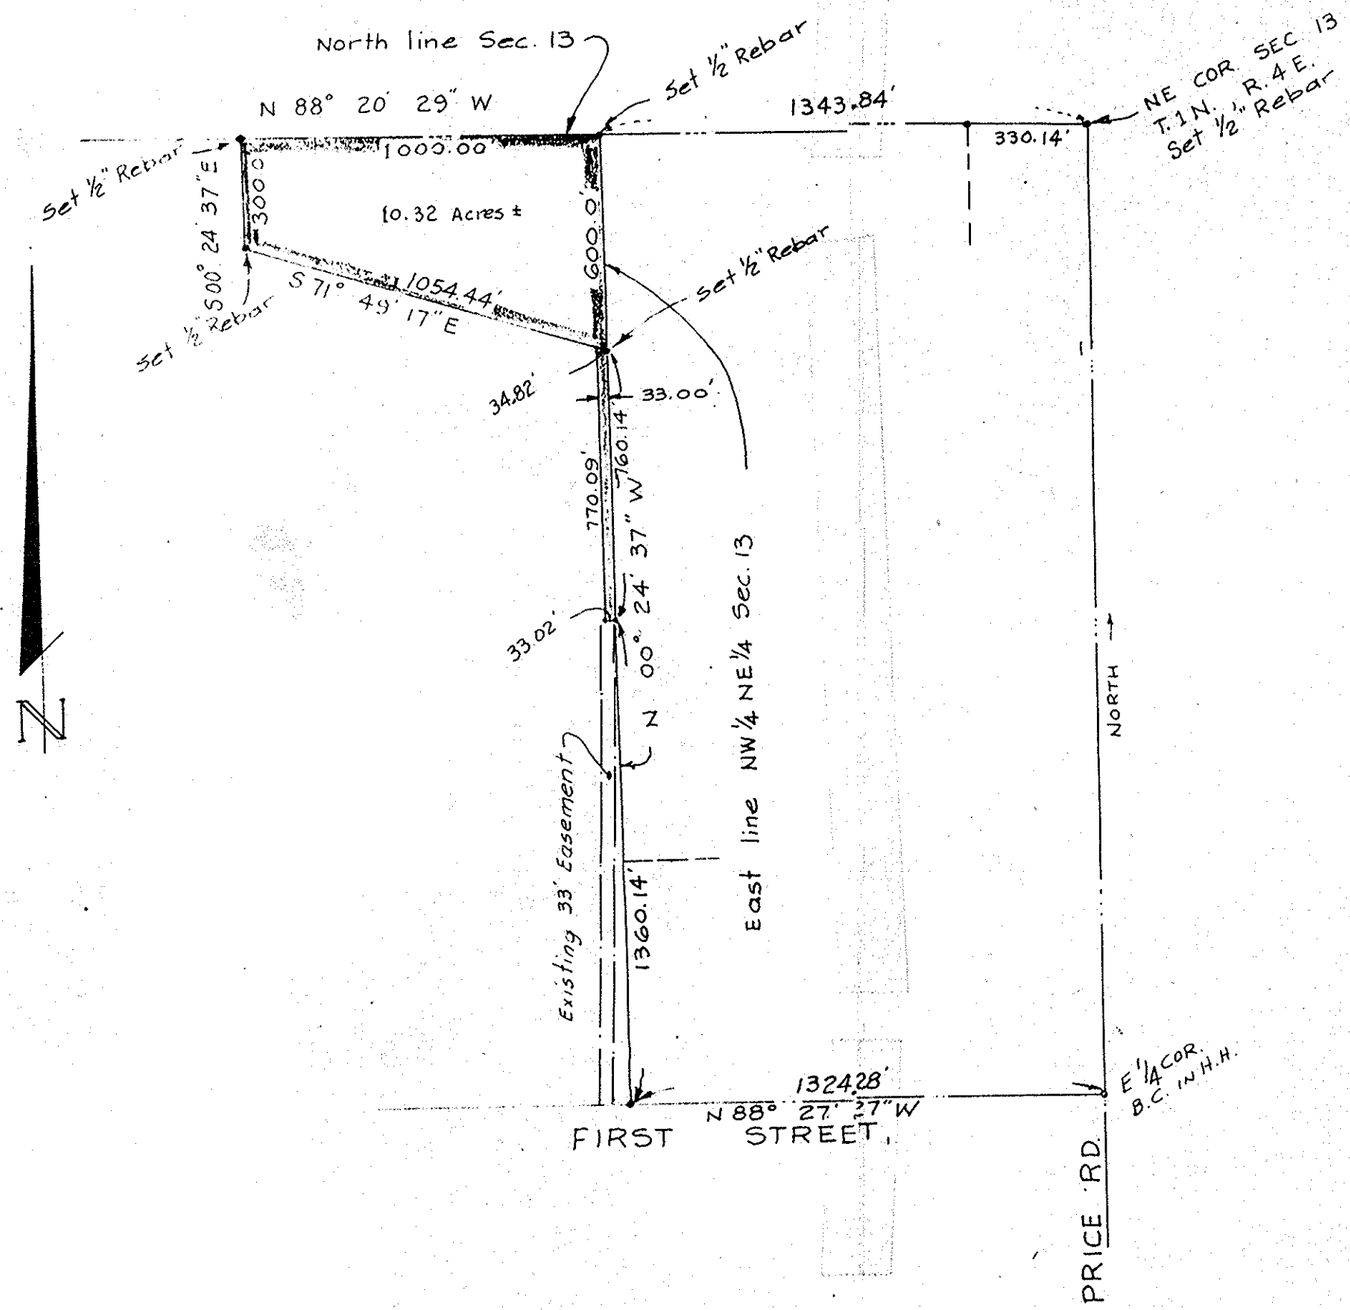

LEGAL DESCRIPTION

A portion of the NW 1/4 NE 1/4 SECTION 13, T. 1 N., R. 4 E., G.&S.R.B.& M., MARICOPA COUNTY, ARIZONA.

CERTIFICATION

I hereby certify by my Seal and Signature hereon, that the survey of the property hereon shown was performed under my direction during the month of September 1978.

CERTIFICATE NO. 6391
ROBERT ROLAND
ARIZONA

RESULTS OF SURVEY		
	SCALE 1" = 400'	DRAWN BY
		APPROVED BY
TITLE TRI - CITY READY MIX		
DATE 9-13-78	DRAWING NUMBER 878-1	ASSOCIATED ENGINEERS Civil Consultants Phoenix Arizona

D/N # 57541-1/1 APLS