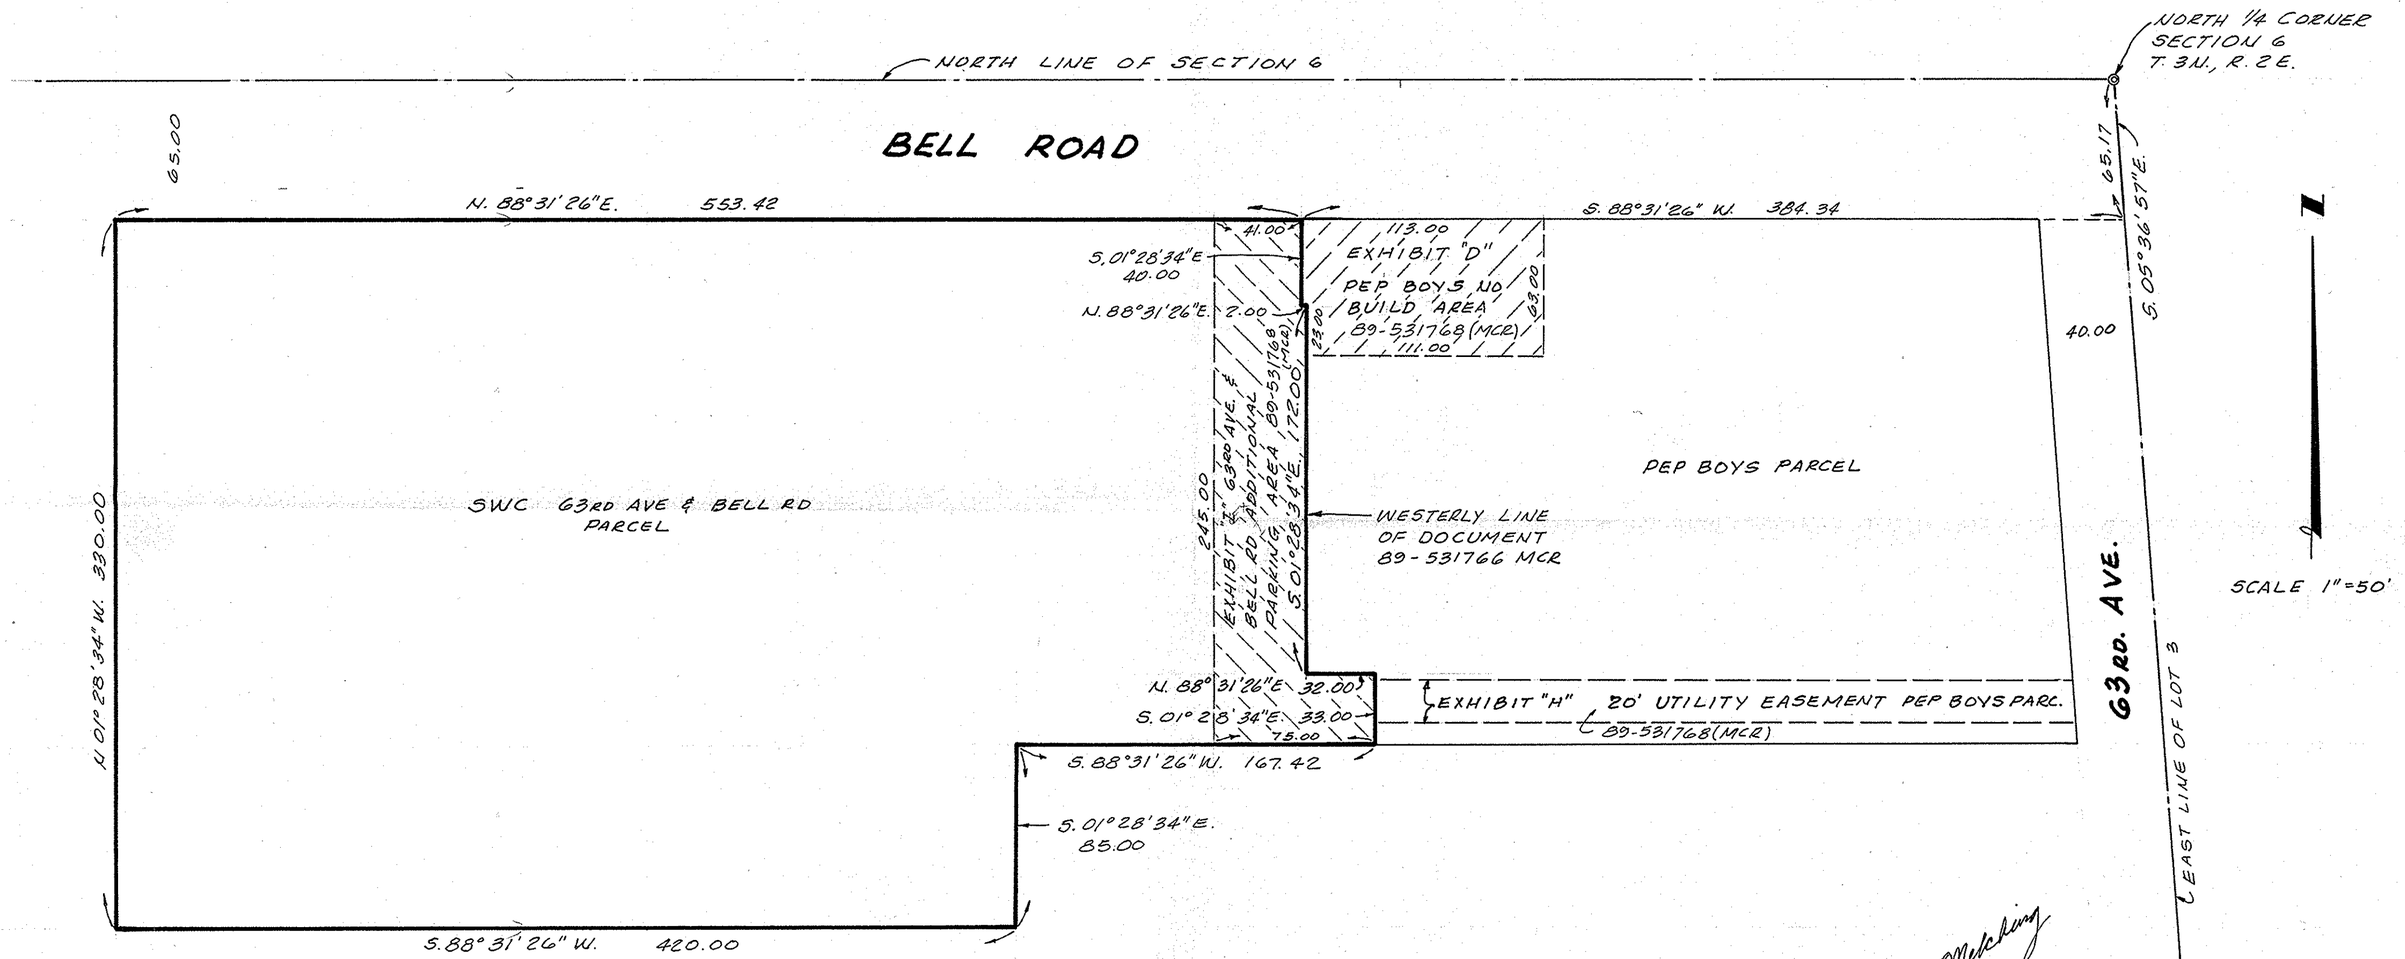

Charles G. Melching

REGISTERED LAND SURVEYOR
CERTIFICATE NO.
10172
CHARLES G.
MELCHING
Date Signed 6-02-95
ARIZONA, U.S.A.

SKETCH OF DESCRIPTIONS

PART OF LOT 3 OF SECTION 6, T.3N., R.2E., G.&S.R.B.&M.
MARICOPA COUNTY ARIZONA

"PRELIMINARY - NOT FOR CONSTRUCTION OR RECORDING"

NOTE: THIS SKETCH WAS PREPARED FROM DESCRIPTION RECORDS & SURVEY INFORMATION FURNISHED AND IT IS NOT A RESULT OF A FIELD SURVEY BY US. THERE IS NO GUARANTY BY US TO THE ACCURACY OF THESE RECORDS AND SURVEY INFORMATION.

CHARLES G. MELCHING RLS
CONSULTING LAND SURVEYOR
2557 E. ENCANTO STREET
MESA, ARIZONA 85213-6007
(602) 833-2007
JOB No 95002

#57594-1