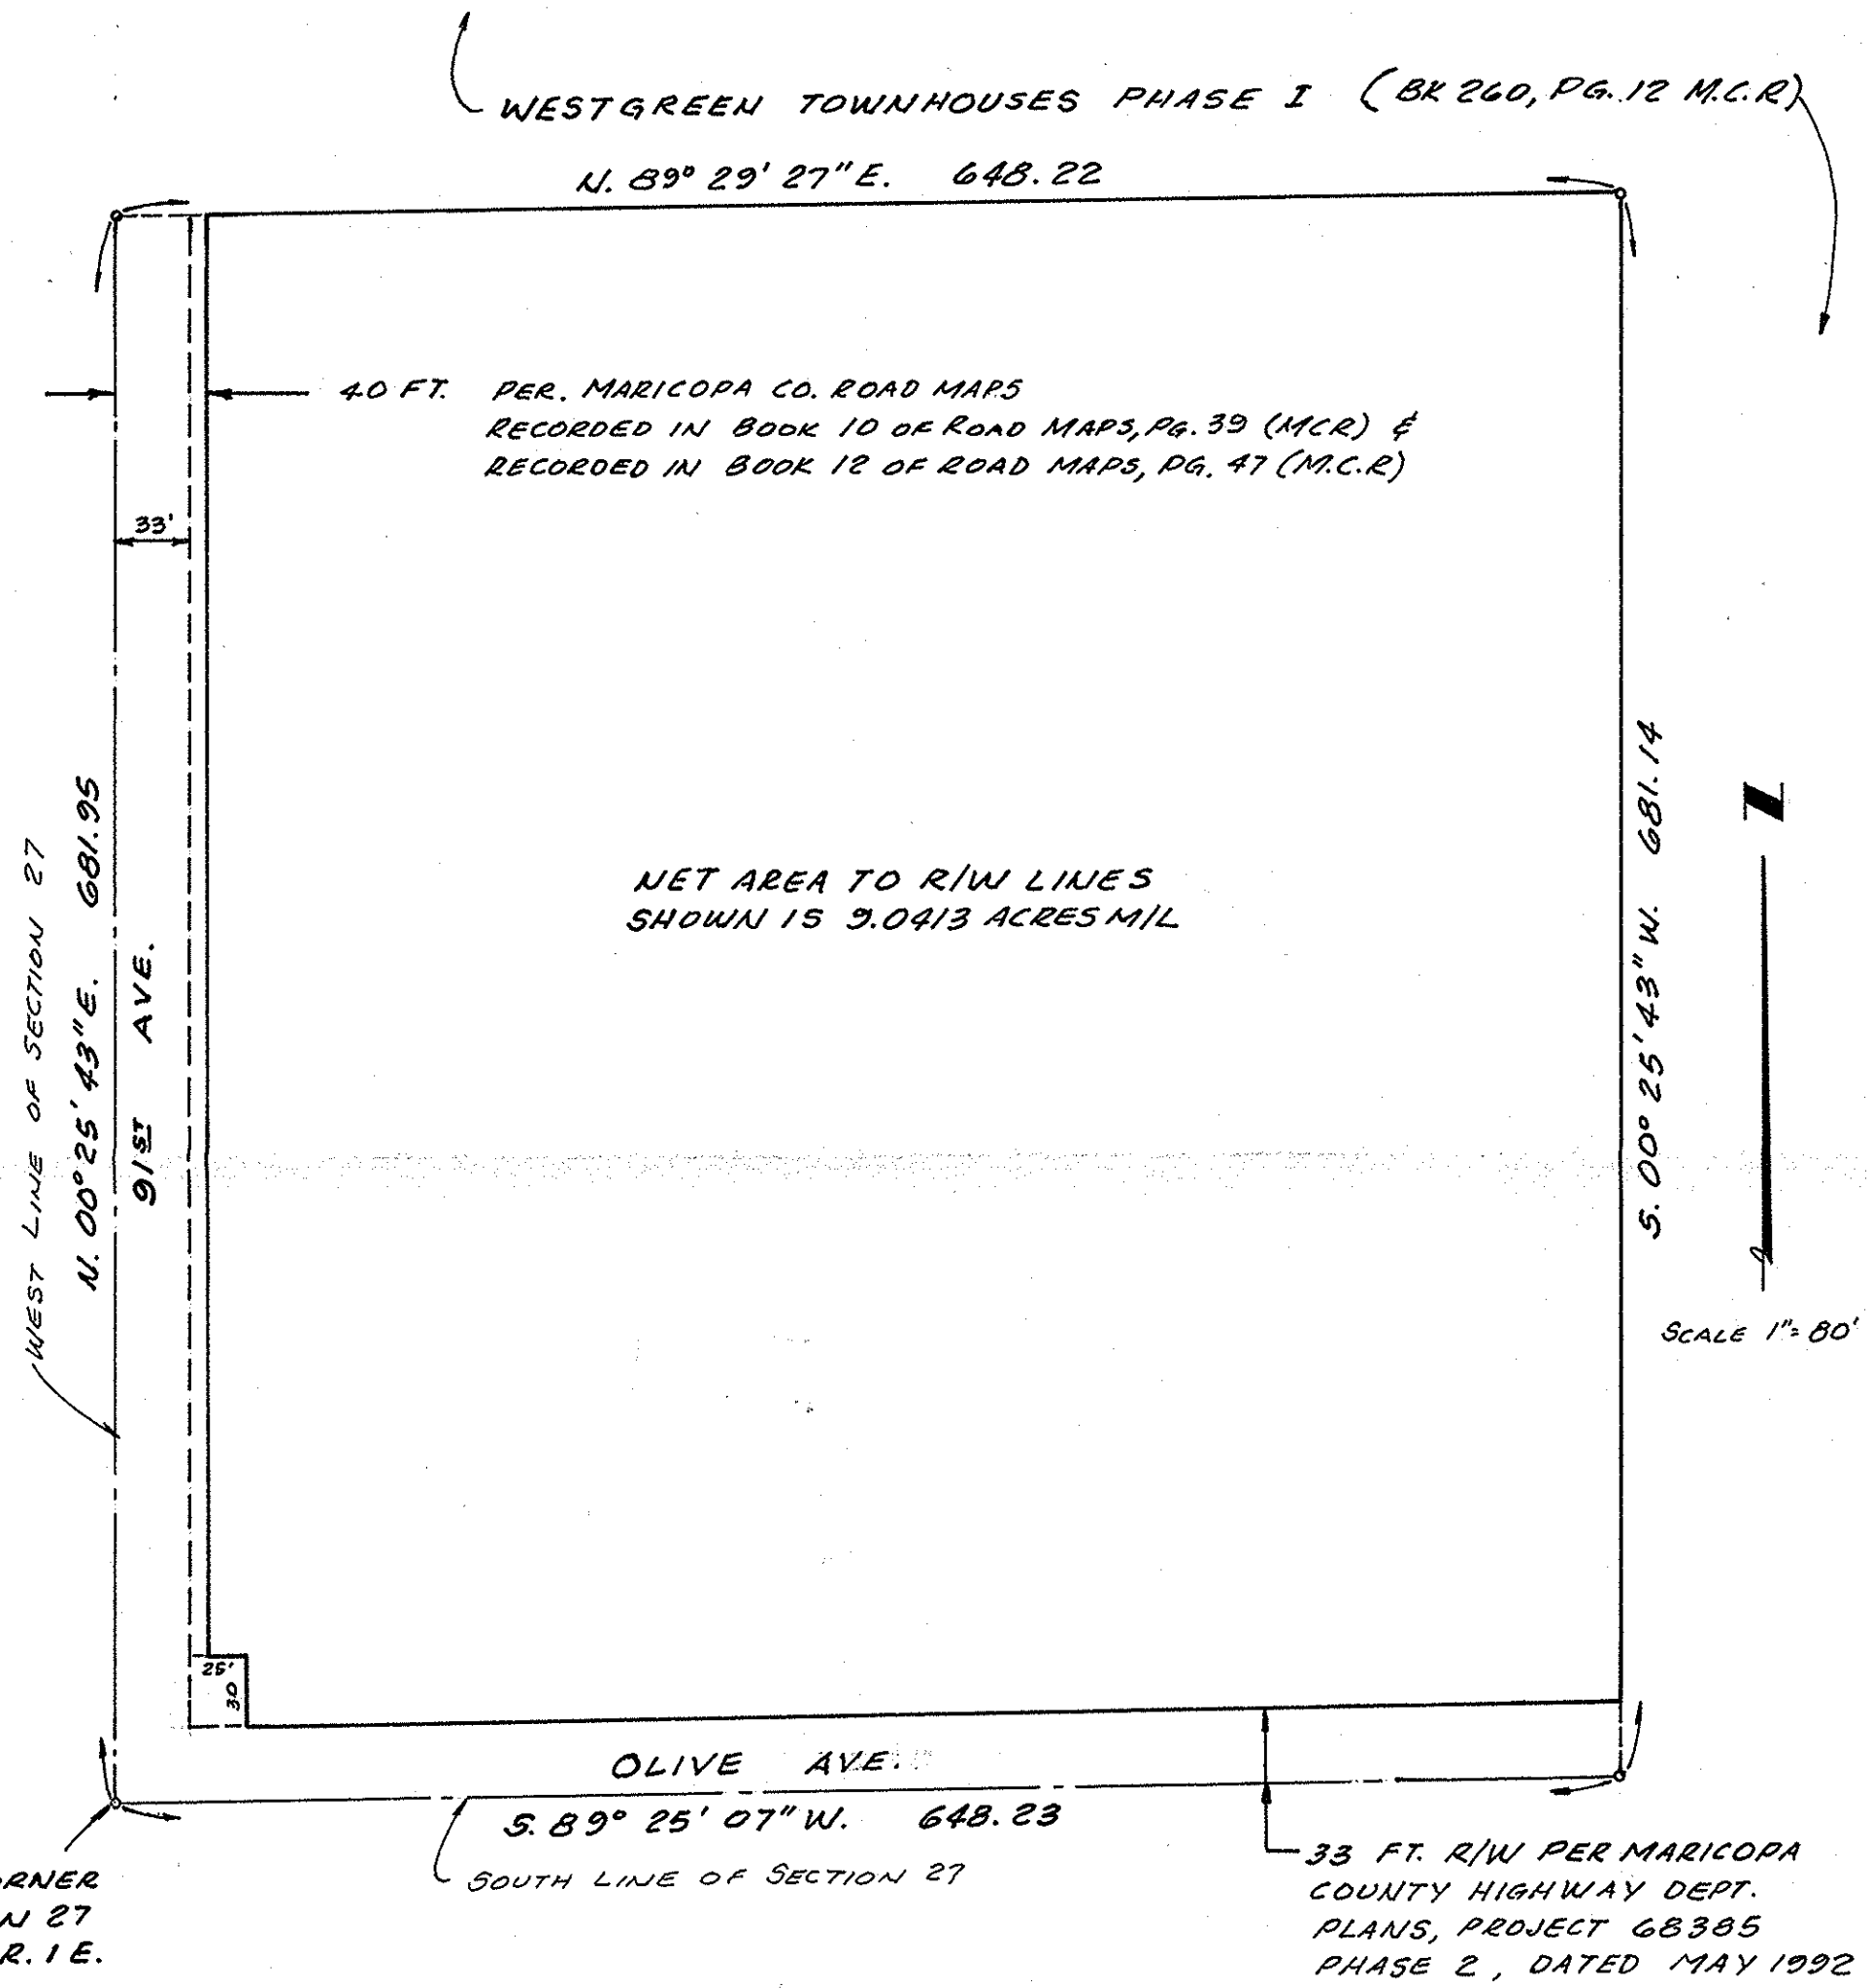


# SKETCH OF DESCRIPTION

PART OF S.W. 1/4 OF S.W. 1/4 OF SECTION 27,
T. 3 N., R. 1 E., G. & S.R.B. & M., MARICOPA COUNTY
ARIZONA

Charles G. Melching

REGISTERED LAND SURVEYOR
CERTIFICATE NO.
10172
CHARLES G.
MELCHING
Date Signed 1-12-93
ARIZONA, U.S.A.

NOTE: THIS SKETCH WAS PREPARED IN PART FROM INFORMATION OBTAINED FROM A TITLE REPORT 92-200591 KLH DATED: DEC. 21, 1992, PREPARED BY FIDELITY NATIONAL TITLE AGENCY OF MARICOPA COUNTY, INC. AND IS NOT THE RESULT OF A SURVEY BY ME.


**CHARLES G. MELCHING RLS**
**Consulting Land Surveyor**
**2557 E. Encanto**
**Mesa, Arizona 85213**
**(602) 833-2007**


JOB No 93001 #57595