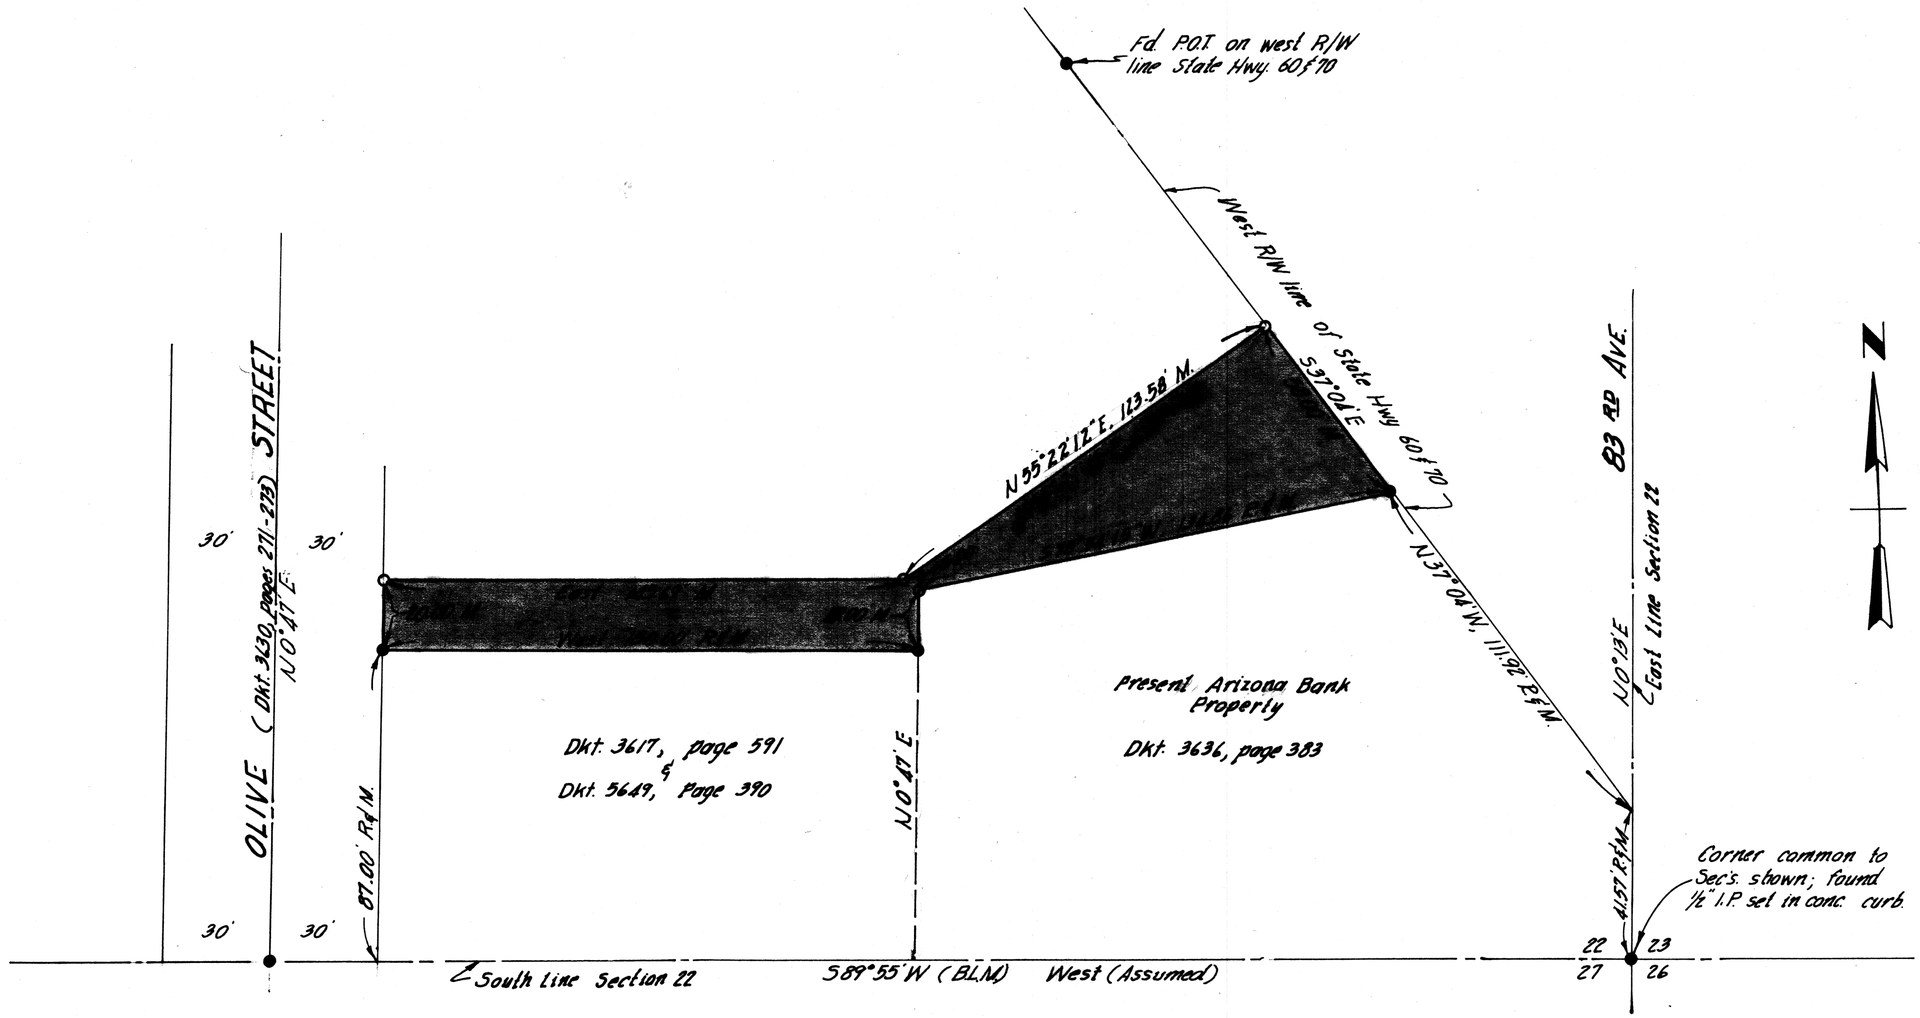


# REPORT OF SURVEY
# FOR
# J. D. WAGONER
# PEORIA, ARIZONA
# of

of the portion of the SE¼, SE¼ of section 22, T3N, R1E, G.&S.R.B.&M, Maricopa Co. Ariz. as shown hereon.

■ — Comprising 6768 Sq. ft.

Scale 1" = 30'

Drawn 8-20-1965 J.L.S.

.155 A.

LEGEND

M — Measured distance
R — Record distance
○ — ½" iron pipe set
● — ½" iron pipe found

This will certify that the survey shown hereon was made by me on August 1965.

Eugene V. Skelley

REGISTERED LAND SURVEYOR CERTIFICATE NO. 1681 EUGENE V. SKELLEY Date Signed 8-25-65 ARIZONA, U.S.A.

ARIZONA SURVEYING SERVICE
1114 N 7th St., Phoenix, Arizona

Drawing No. L-65-432

DIR 57646