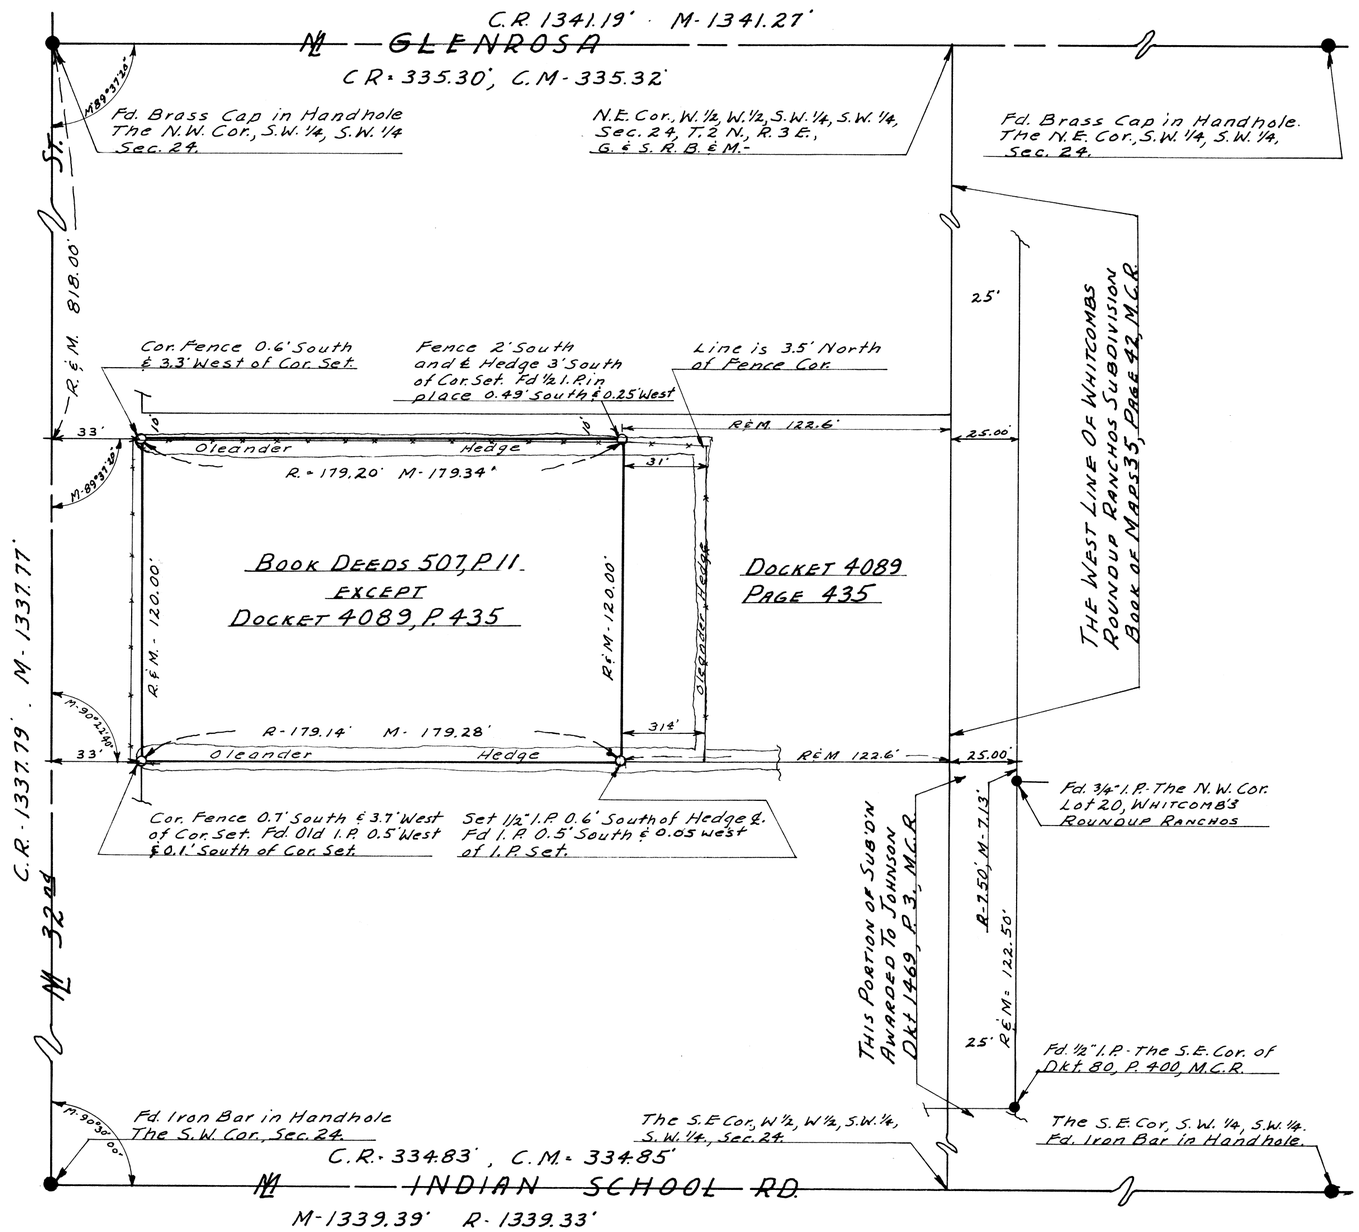

REPORT OF SURVEY

OF THAT PORTION OF SECTION 24, T. 2 N., R. 3 E., G. & S. R. B. & M. AS DESCRIBED IN BOOK 507, PAGE 11, OF DEEDS M.C.R., EXCEPT THAT PORTION DESCRIBED IN DOCKET 4089, PAGE 435 THEREOF M.C.R.

PREPARED FOR

MRS. AGNES GRABACH

N

SCALE 1" = 40'

THIS IS TO CERTIFY THAT THE SURVEY OF THE PREMISES WAS MADE BY ME DURING THE MONTHS OF JULY AND AUGUST 1968

Eugene V. Skelley

REGISTERED LAND SURVEYOR CERTIFICATE NO. 1681 EUGENE V. SKELLEY Date Signed 3/31/69 ARIZONA, U.S.A.

C.R. = Calc. From Book Maps 35-Page 42, M.C.R.
M = Field Measure
C.M = Calc. From M.
R = Information From Book Deeds 507, Page 11, M.C.R.
O = 1/2" Iron Pipe Tagged L.S. 1681 Set In Place.

NOTE: The Lines shown hereon are strictly conformable to the Legal Description. The relationship of apparently longstanding lines of possession along the north, south and east lines as evidenced by hedges and fences are shown hereon.

ARIZONA SURVEYING SERVICE

1114 NORTH 7TH. ST. PHOENIX, ARIZONA

DRAWING NO. L-65-430

DIN 57647