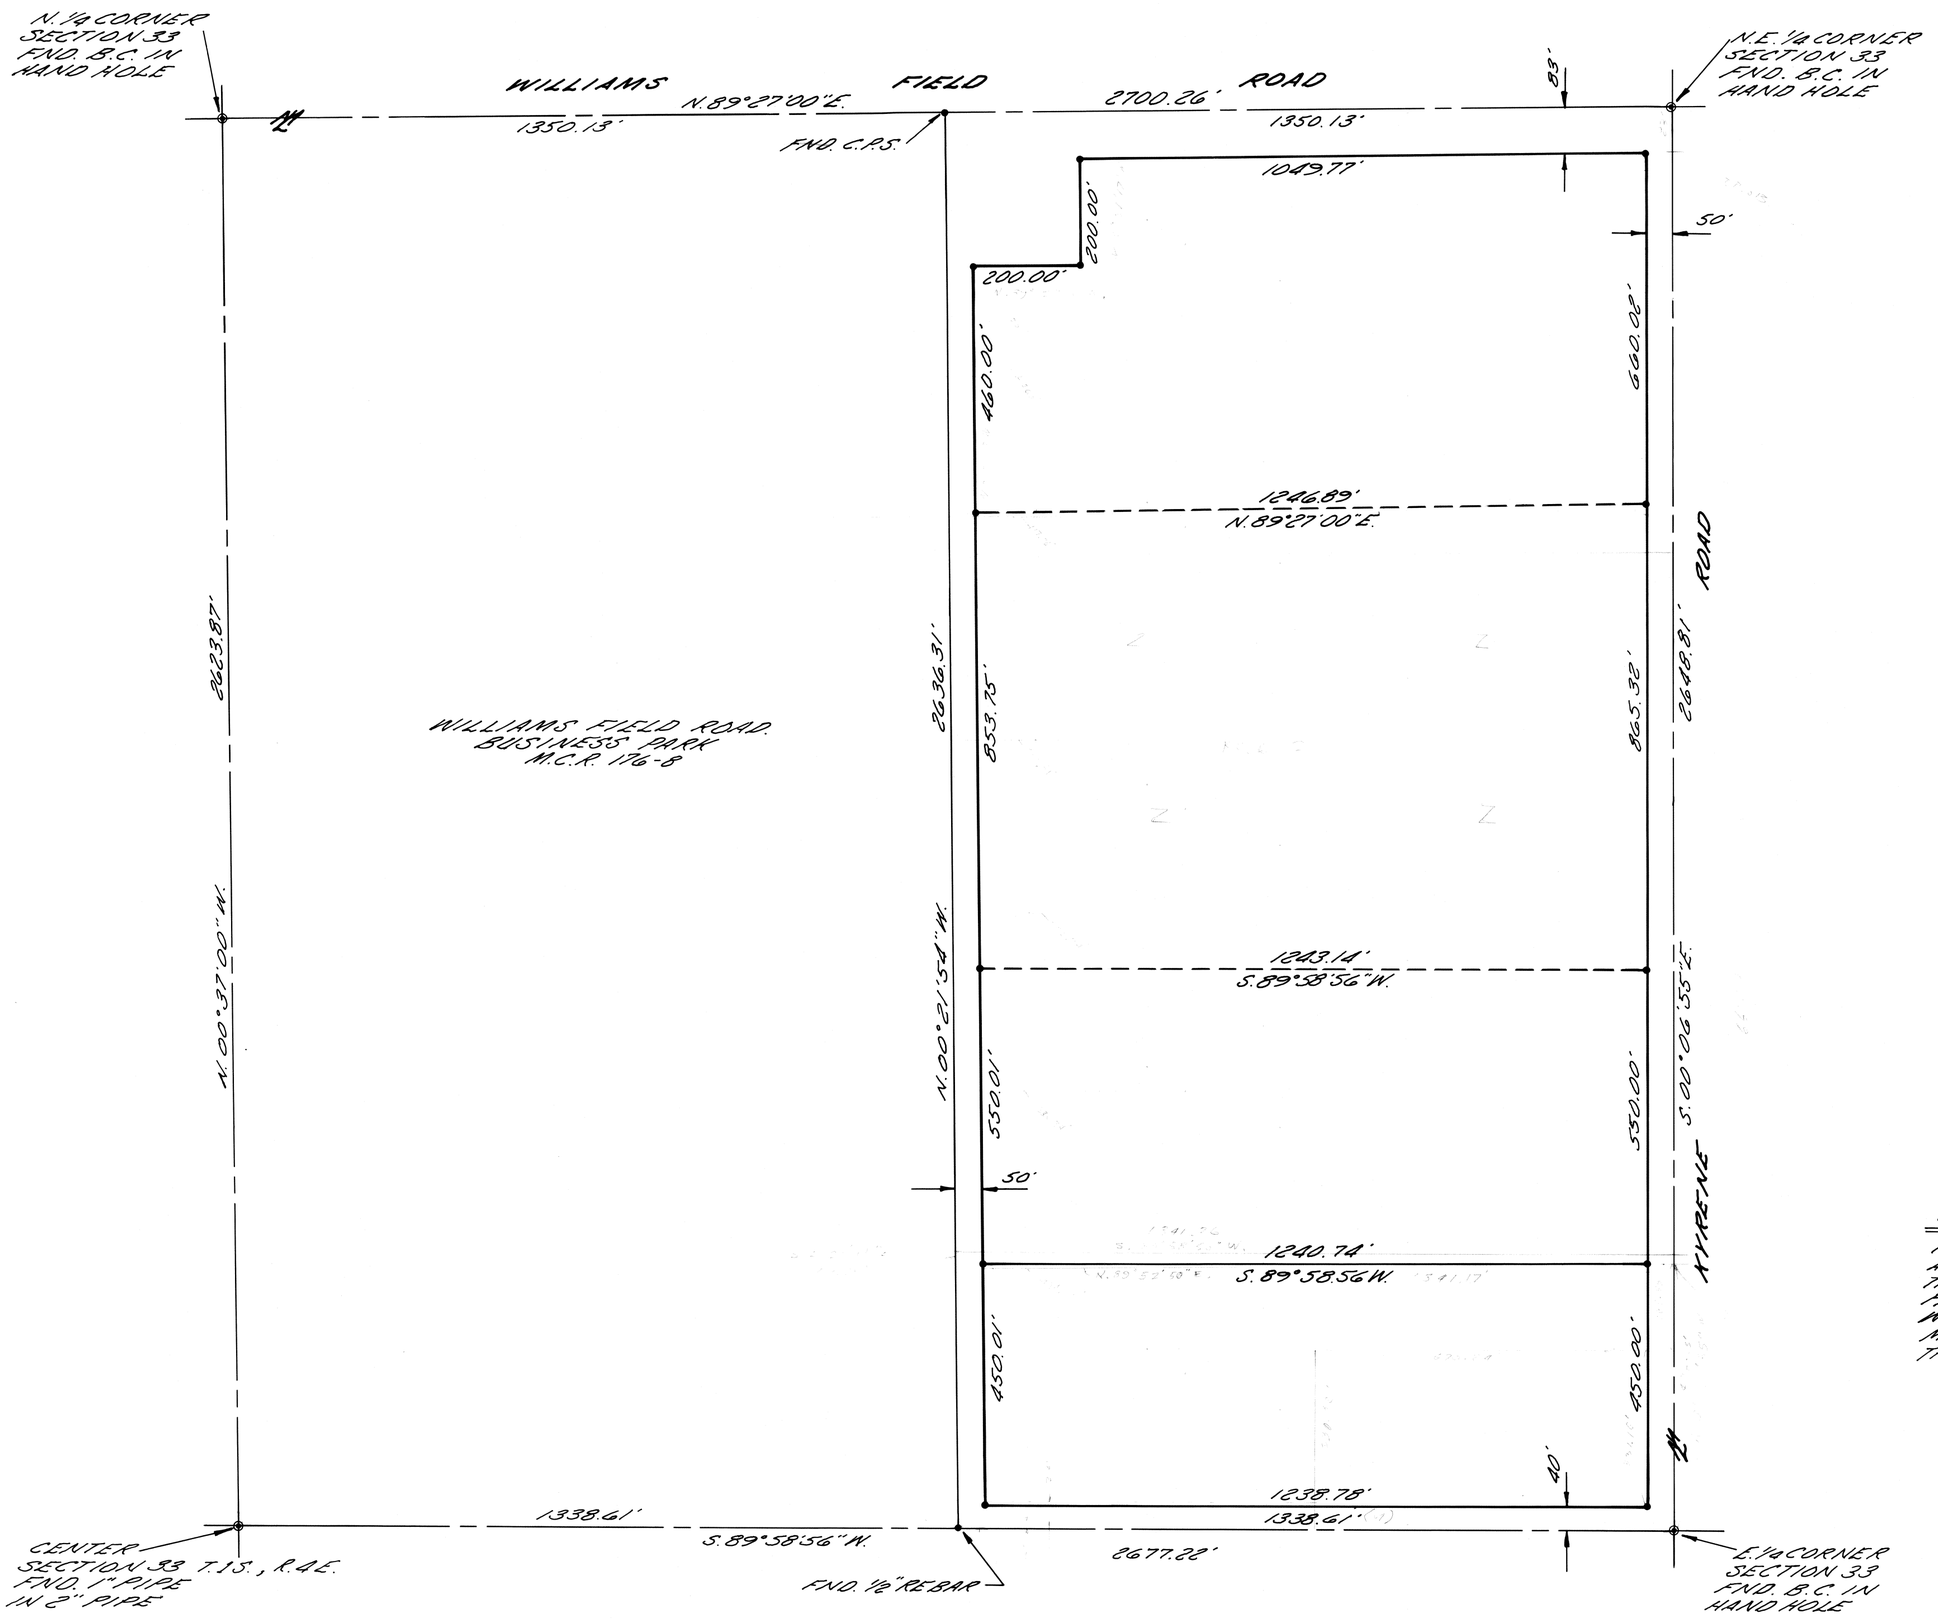

N

SCALE: 1"=200'

NOTE: SET 1/2 REBARS
AT ALL CORNERS

CERTIFICATE

I CERTIFY BY MY SEAL
AND SIGNATURE HEREON
THAT THE SURVEY OF THE
PROPERTY HEREIN SHOWN
WAS PERFORMED UNDER
MY DIRECTION DURING
THE MONTH OF JANUARY, 1980.

Registered Professional Engineer (Civil)
CERTIFICATE NO. 6391
ROBERT ROLAND JOHNSON
Date Signed
ARIZONA, U.S.A.

REGISTERED CIVIL
ENGINEER #6391

DIN 57649

ASSOCIATED ENGINEERS **Civil Consultants** **Phoenix Arizona**	AMERICAN INTERNATIONAL LIFE INSURANCE CO.	REVISED: REVISED:
	RESULTS OF SURVEY	REVISED: DATE: 2-1-80
	DRAWN BY: M. KIRWAN CHK: / SHEET 1 OF 1	JOB NO. 1079-2