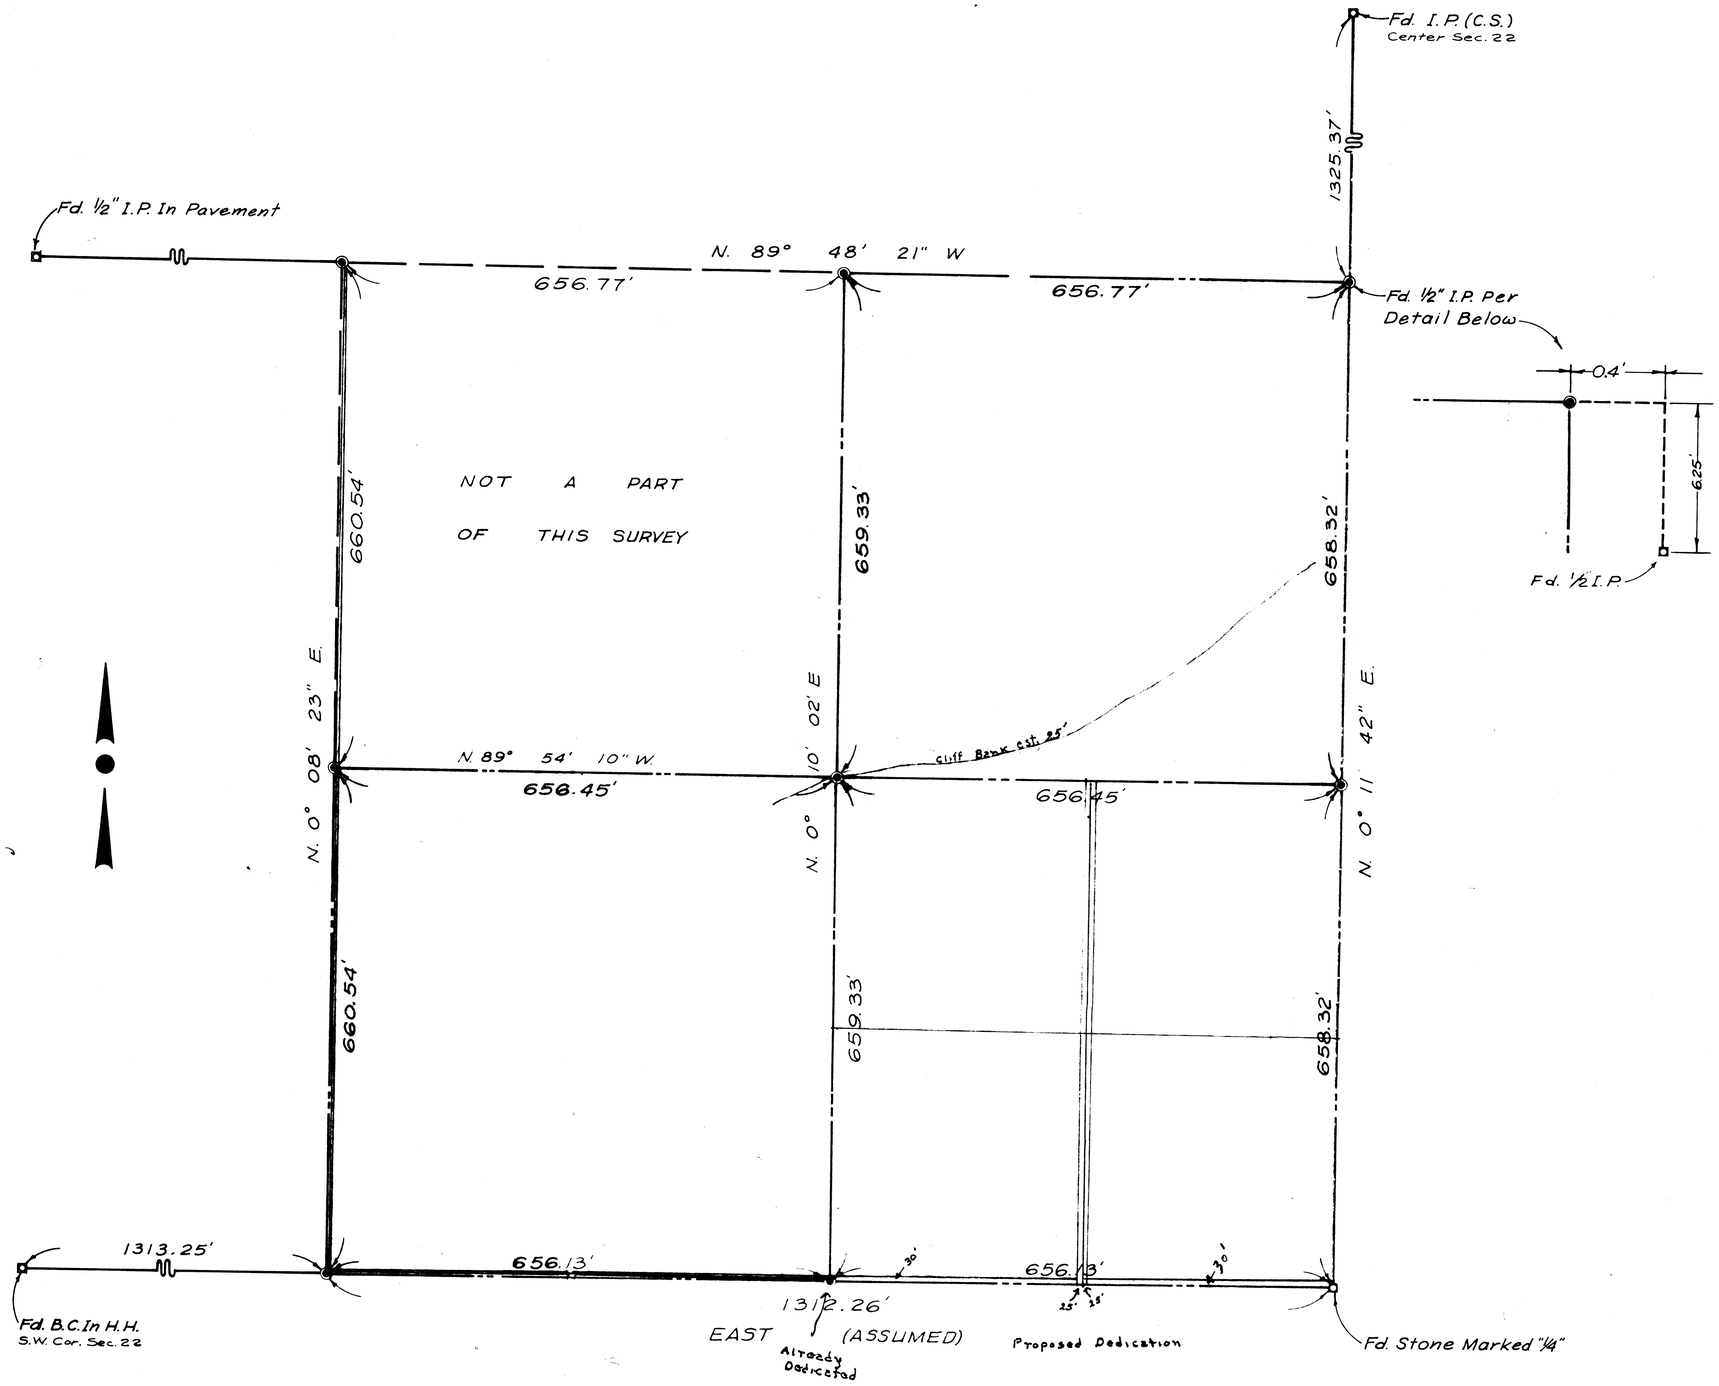

RESULT OF SURVEY

PROPERTY SURVEYED

Property being part of the S.E. ¼, of the S.W. ¼, of section 22, T6N, R4E. Exception being the N.W. ¼, of said S.E. ¼, of the S.W. ¼ of said section.

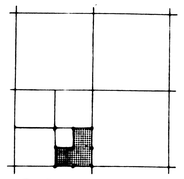

SECTION 22

CERTIFICATION

This is to certify that the survey shown and platted hereon was made under my direction during the month of April. 1969

[signature] 5-16-69

Registered Professional Engineer Date

DIN# 57651-1

LEGEND

◉	Set ¾-Inch Iron Pipe
◻	Monument Found
—·—·—	Boundry of Survey
B.C.	Brass Cap
H.H.	Hand Hole
I.P.	Iron Pipe

1/27/70

DD 3902

656
328
984

A J Huff + Alice M Huff
Box 306
Pave Creek Ag
85331

SUDBECK ENGINEERING CO. SCOTTSDALE, ARIZONA	DATE: 5 - 15 - 69 DRAWN BY: J.R.M. CHECKED BY: J.G.	PREPARED FOR JERRY NELSON	SCALE: 1" = 100' JOB NO: 2407 SHEET 1 OF 1

5-16-69

ED ON DATAPRINT NO. 101-10