A SURVEY OF THE NE 1/4 AND A SUBDIVISION OF THE NW 1/4 OF THE SE 1/4, SECTION 21, T6N, R4E, G.&S.R. B&M., MARICOPA CO. ARIZ.

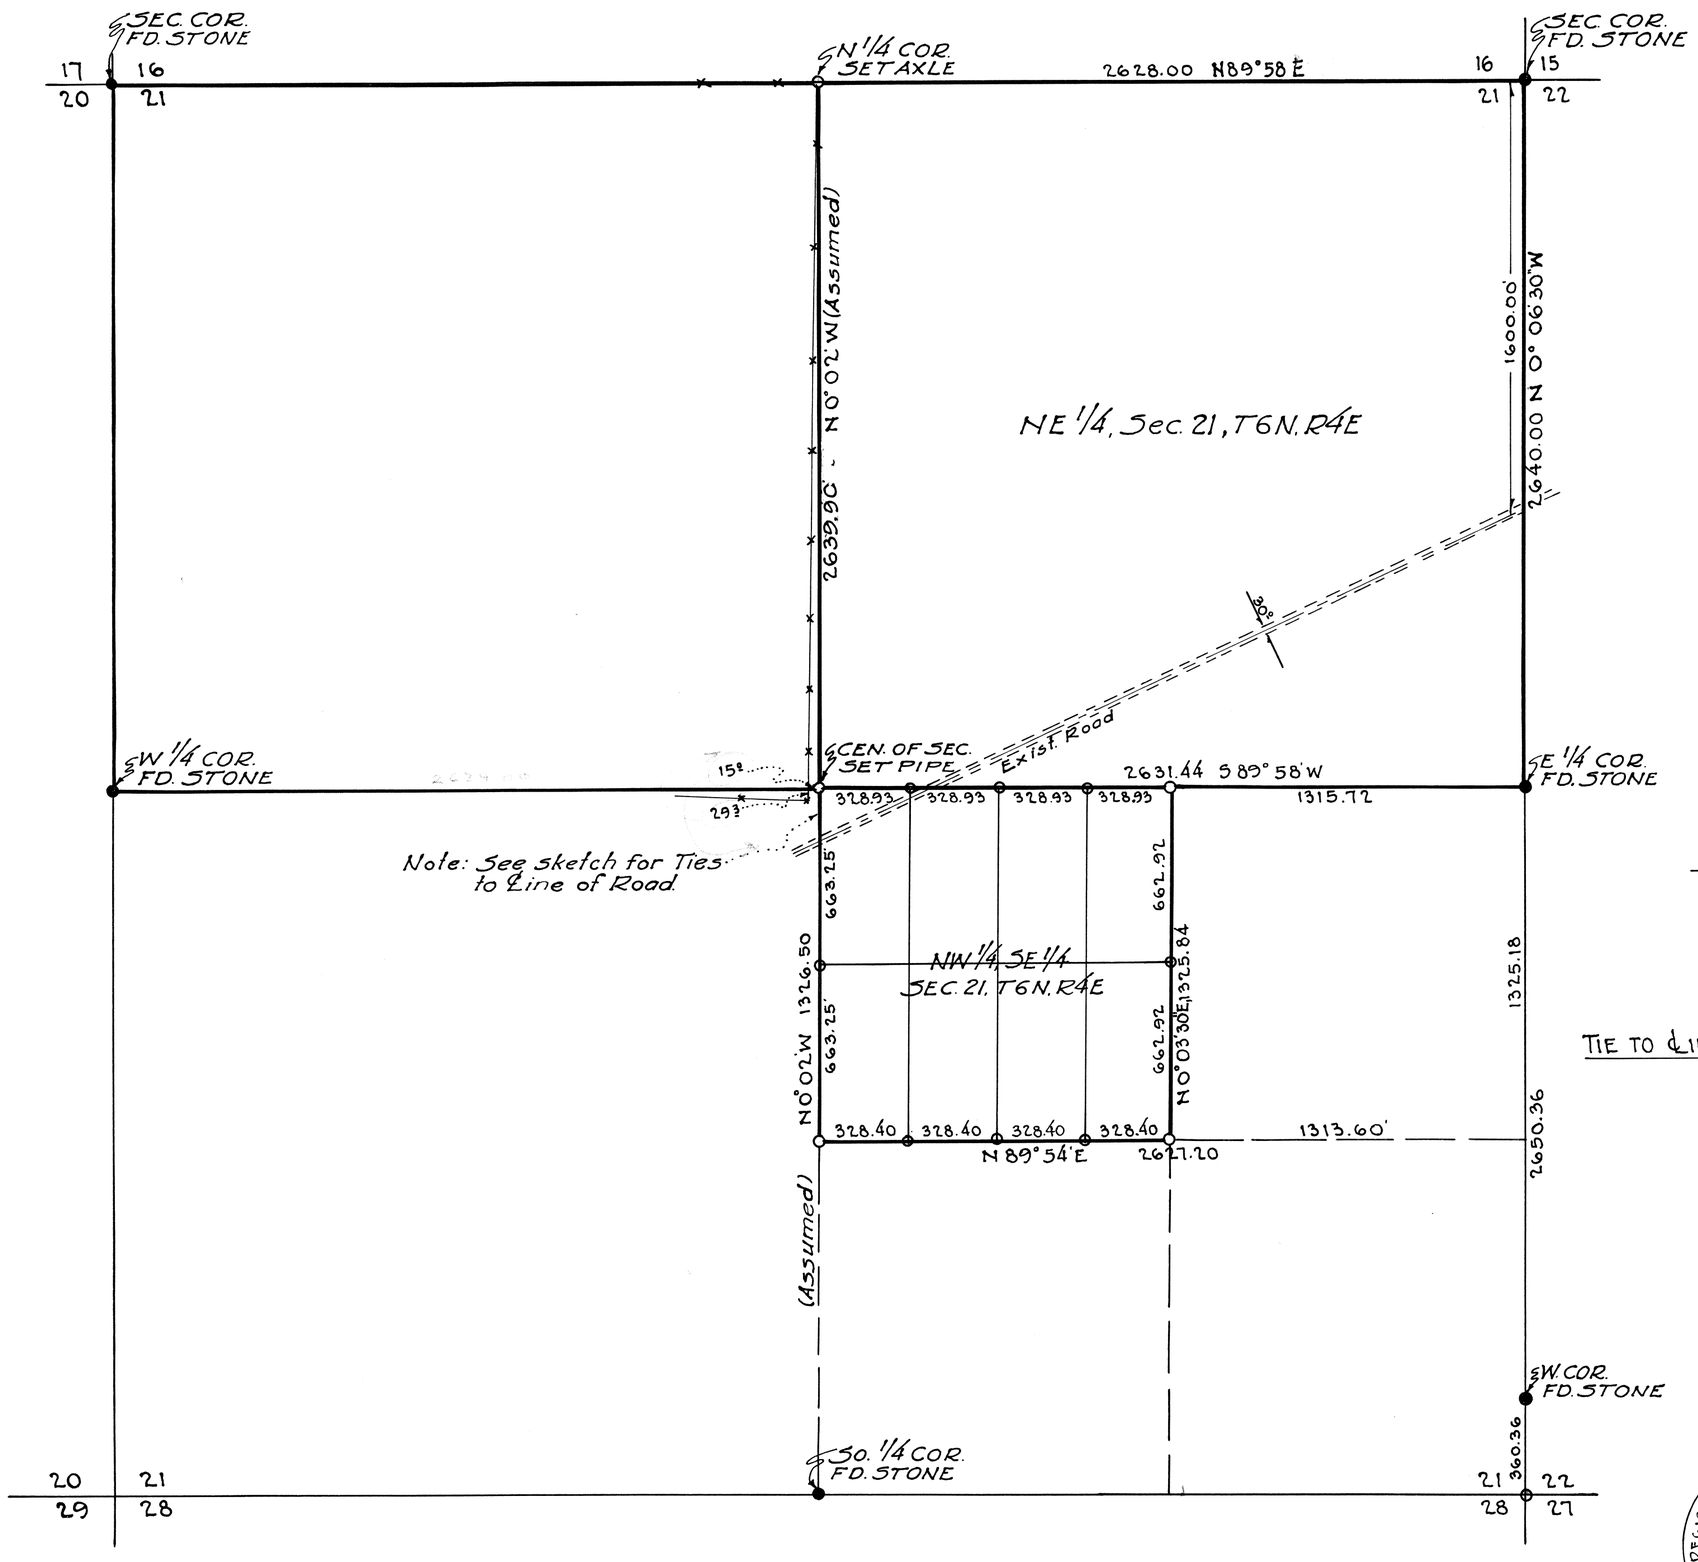

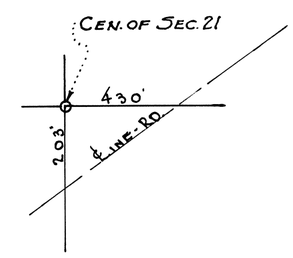

TIE TO ℄ LINE OF EXISTING ROAD

SCALE: 1" = 400'
JOB NO. 500930

● Indicates mon. found
○ Indicates mon. set.

I hereby certify that the survey platted hereon was made under my direction during the month of Sept. 1950.

W. T. Keplinger
Registered Engineer

REGISTERED HIGHWAY ENGINEER
CERTIFICATE EXPIRES
WILLIAM T. KEPLINGER
DEC. 31, 1950
ARIZONA U.S.A.

W.T. KEPLINGER & W.C. BARNEY, ENGR'S & SURVEYORS.

DIN 57653

21, 6N-4E