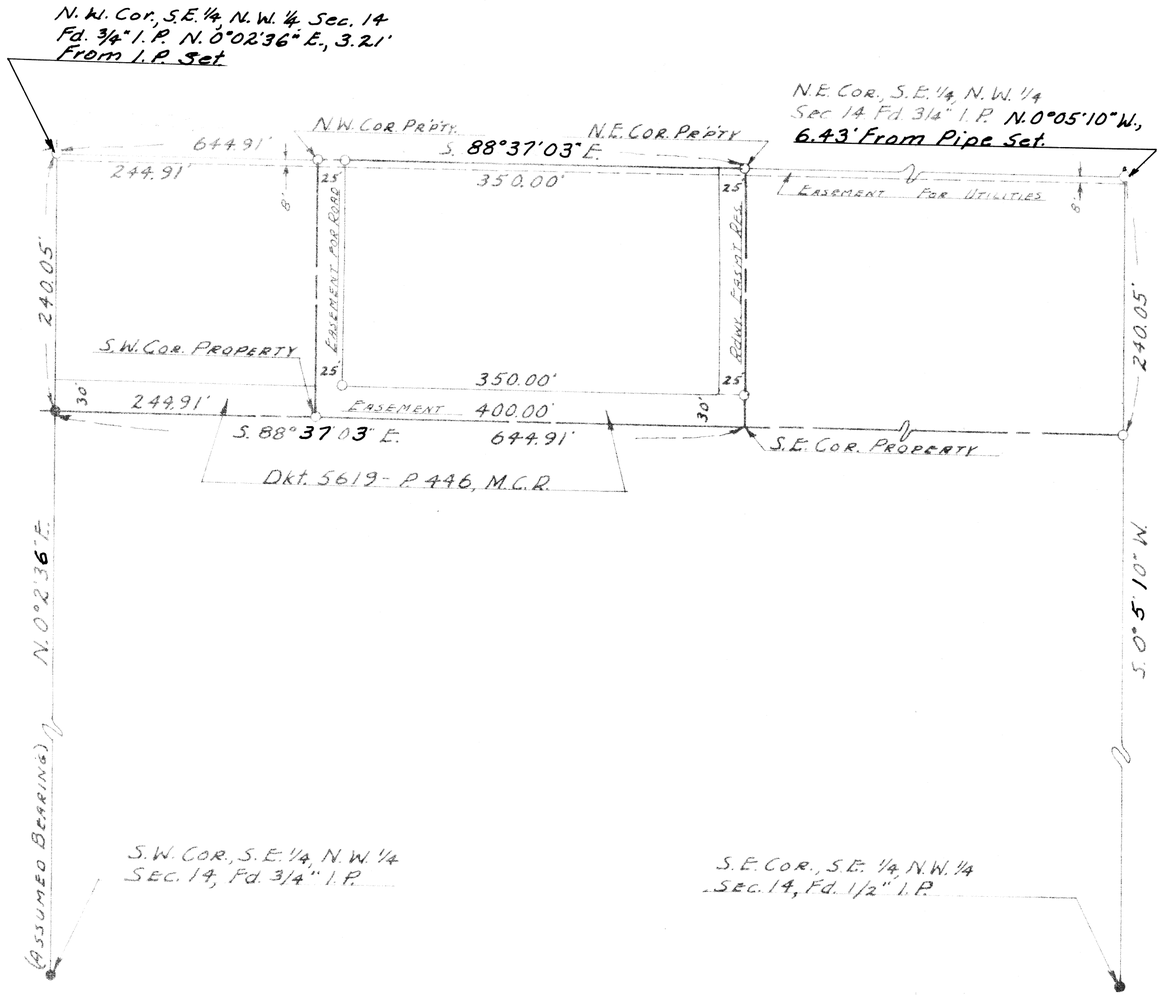


# REPORT OF SURVEY
FOR
MR. HAL R. SPRAGG
5639 W. MONTEROSA, PHOENIX, ARIZONA
OF
THE EAST 400.00' OF THE WEST 644.91' OF THE NORTH 240.05' OF THE S.E. 1/4, N.W. 1/4, SEC. 14, T. 2 N., R. 1 W., G. & S. R. B. & M., MARICOPA COUNTY, ARIZONA.

N

Scale 1" = 100'

LEGEND:
● - Corner Found
○ - Corner Set (1/2" Iron Pipe)

Revised this date to make the N.E. Cor., S.E. 1/4, N.W. 1/4, Sec. 14 at mid-distance between the N. 1/4 Sec. Cor. & the S. 1/4 Sec. Cor. & re-establish the N.W. Cor., S.E. 1/4, N.W. 1/4, Sec. 14 accordingly.

Eugene V. Skelly
10/18/73

This will certify that the survey shown hereon was made by me on August 2nd and 3rd, 1965.

Eugene V. Skelly
8/12/65

DIN 57656 1 of 2

ARIZONA SURVEYING SERVICE
1114 N. 7th ST. PHOENIX ARIZONA
DRAWING No. L-65-414