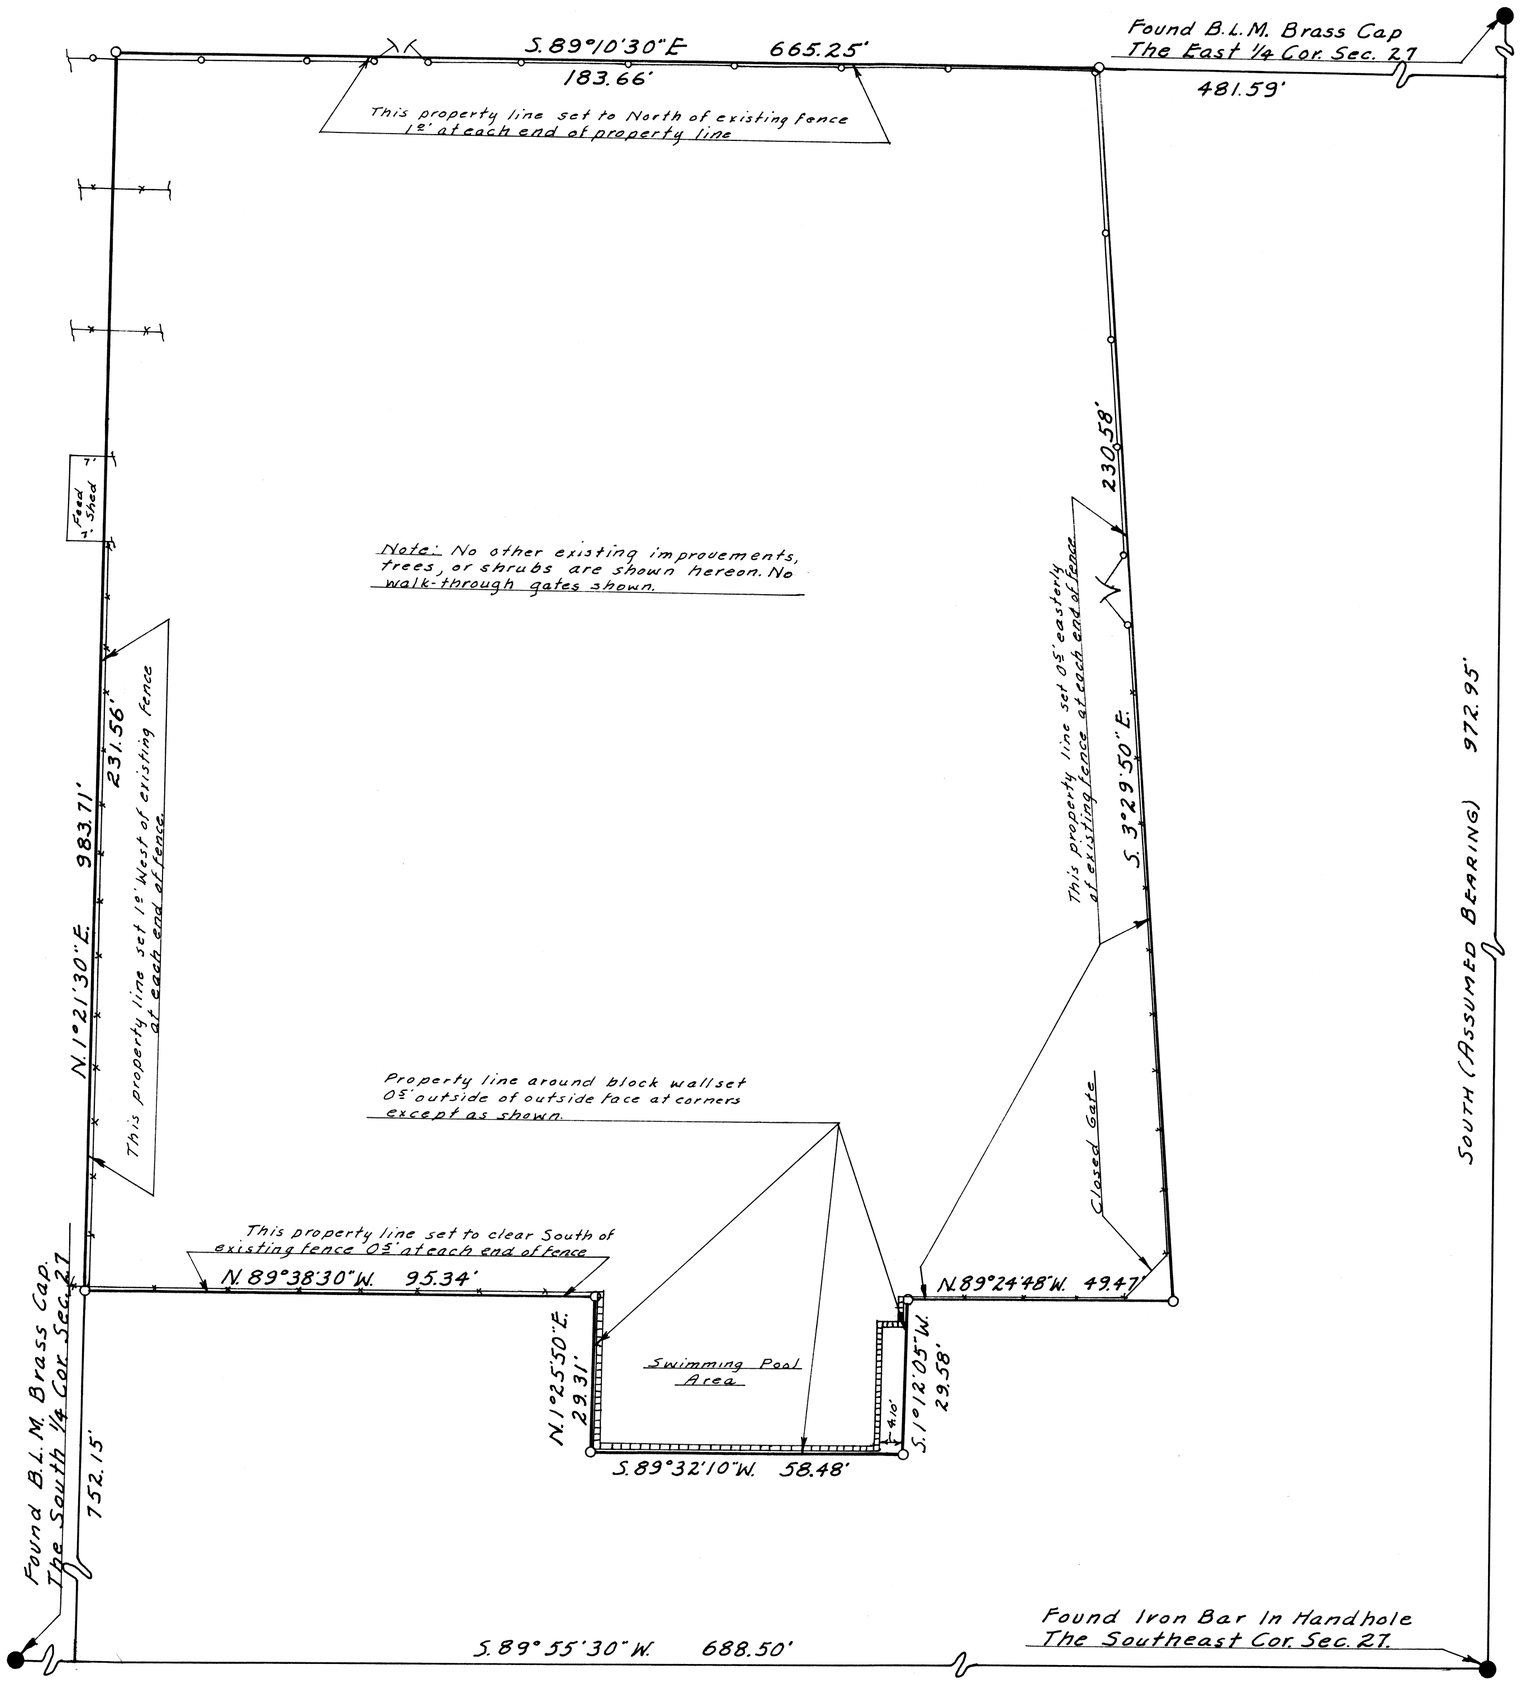

REPORT OF SURVEY

FOR

MRS. CLARA M. COLLINS
18810 Cave Creek Rd, Phoenix, Ariz.

OF

PART OF LOT 15, SEC. 27, T.4N., R.3E., G.&S.R.B.&M., MAR. CO. ARIZ., AS SHOWN ON THE OFFICIAL PLAT ON FILE IN THE OFFICE OF THE U.S. BUR. OF LAND MG'MT.

N

Scale 1" = 20'

LEGEND:

- 1/2 dia. iron pipe set.
- Chain Link Fence (Height Varies)
- Basket Weave Wood, Net or Barbed Wire.
- Pumice Block Wall.

This will certify that the survey shown hereon was made by me on Nov. 2&3, 1964
Eugene V. Skelley, R.L.S.

Eugene V. Skelley
LS

ARIZONA SURVEYING SERVICE
1114 N. 7th ST. PHOENIX ARIZONA
Drawing No. L-64-394

DIN 57660