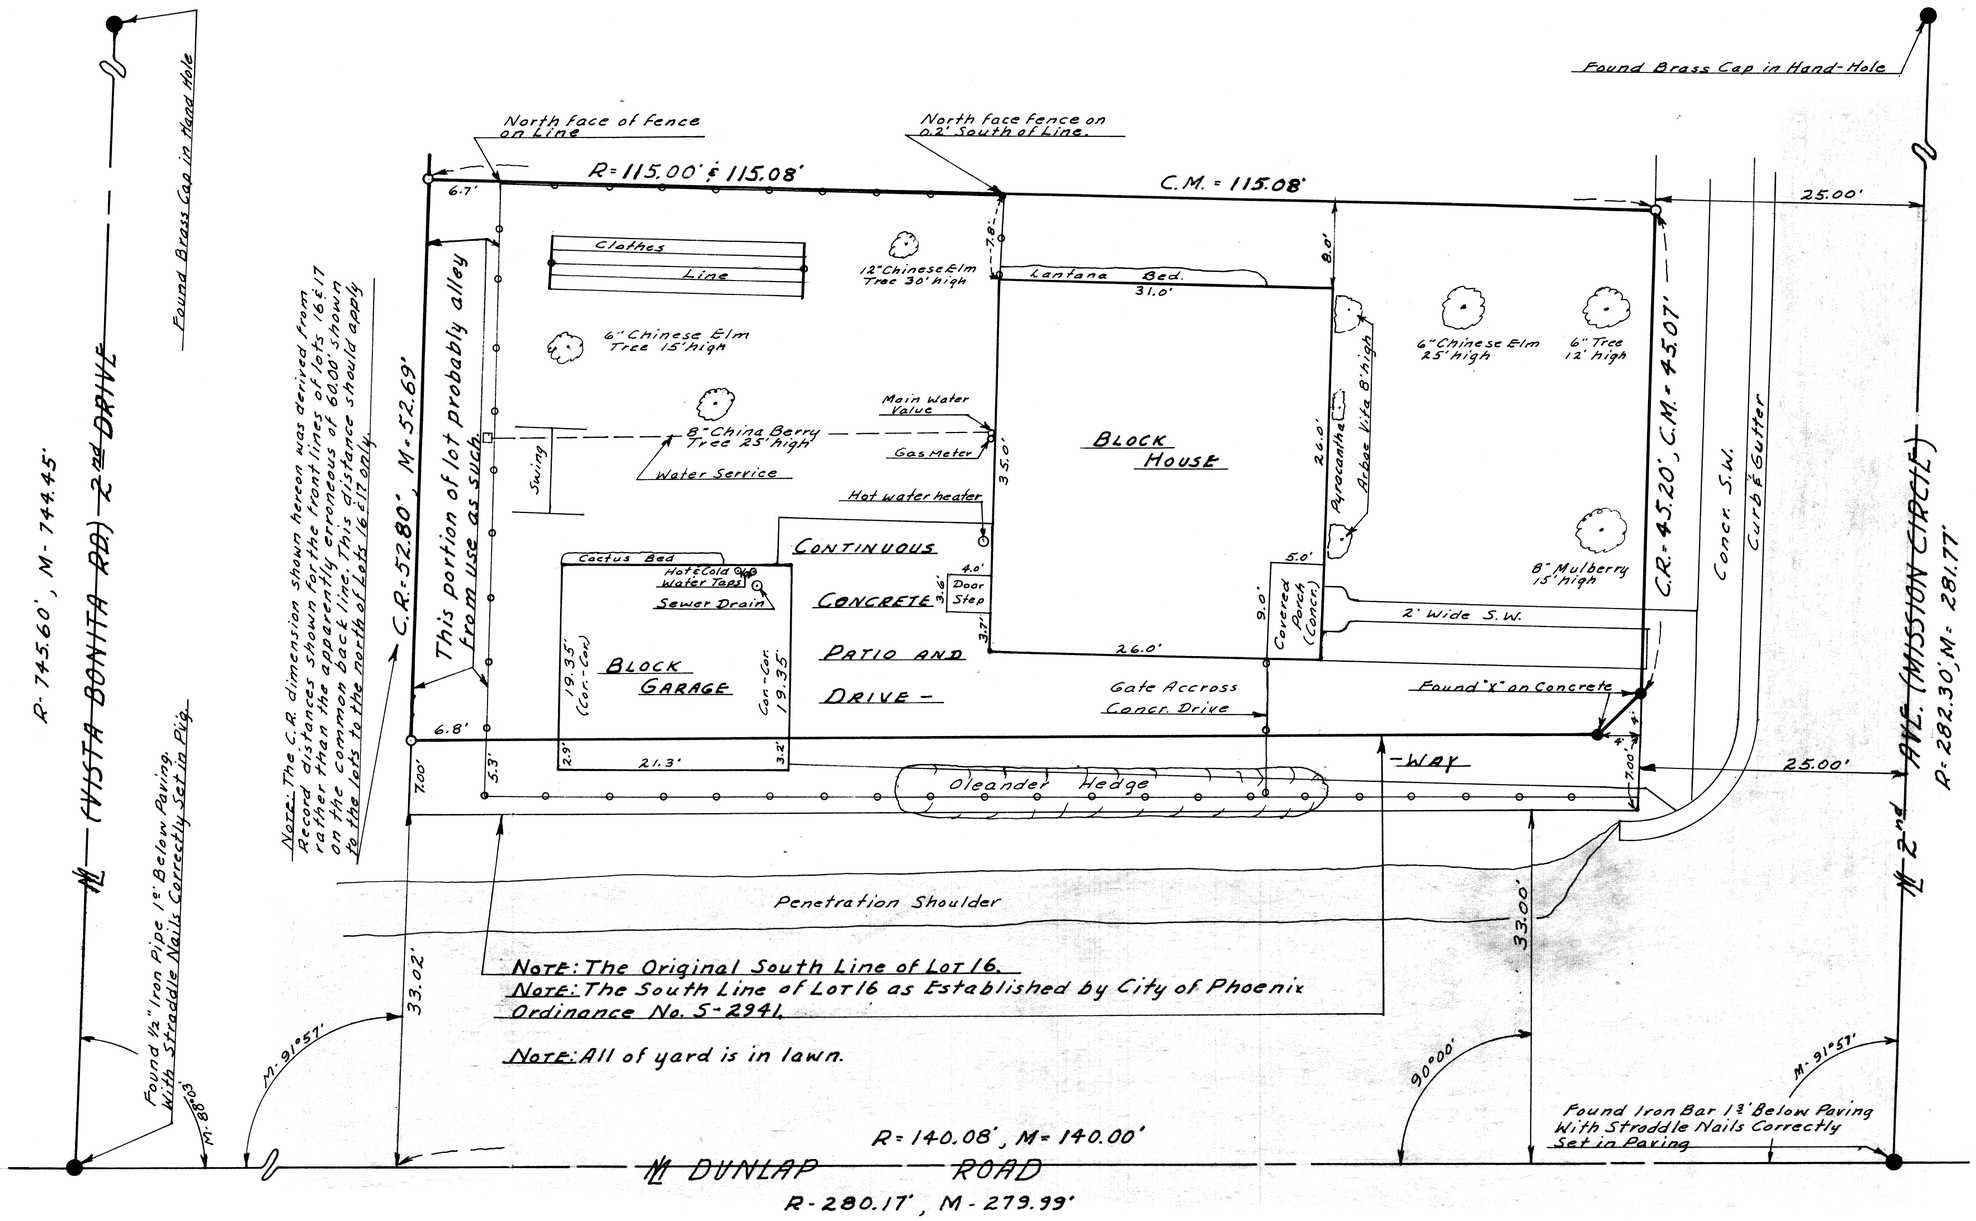

LEGEND:

- ○ - 1/2" dia. Iron Pipe Set.
- —o—o—o— - 42" High Chain Link Fence.
- R. - Distance From North Central Heights, Plat "A", Bk. 37, P. 27, M.C.R.
- M. - Distance Measured in the Field.
- C.R - Distance Calculated from "R."
- C.M. - Distance Calculated From M.

N

Scale, 1" = 10'

CERTIFICATION:
This will certify that the Survey shown hereon was made by me on Sept. 1st, 1964.

Eugene V. Skelly, R.L.S.

Eugene V. Skelly

REPORT OF SURVEY
FOR MR CONRAD L. BACHE

OF LOT 16, BLOCK 11, NORTH CENTRAL HEIGHTS PLAT "A", AS SHOWN IN BOOK OF MAPS, 37, PAGE 27, M.C.R.

ARIZONA SURVEYING SERVICE
1114 N. 7th St. Phoenix, Arizona
Drawing No. L-64-384

DIN 57664