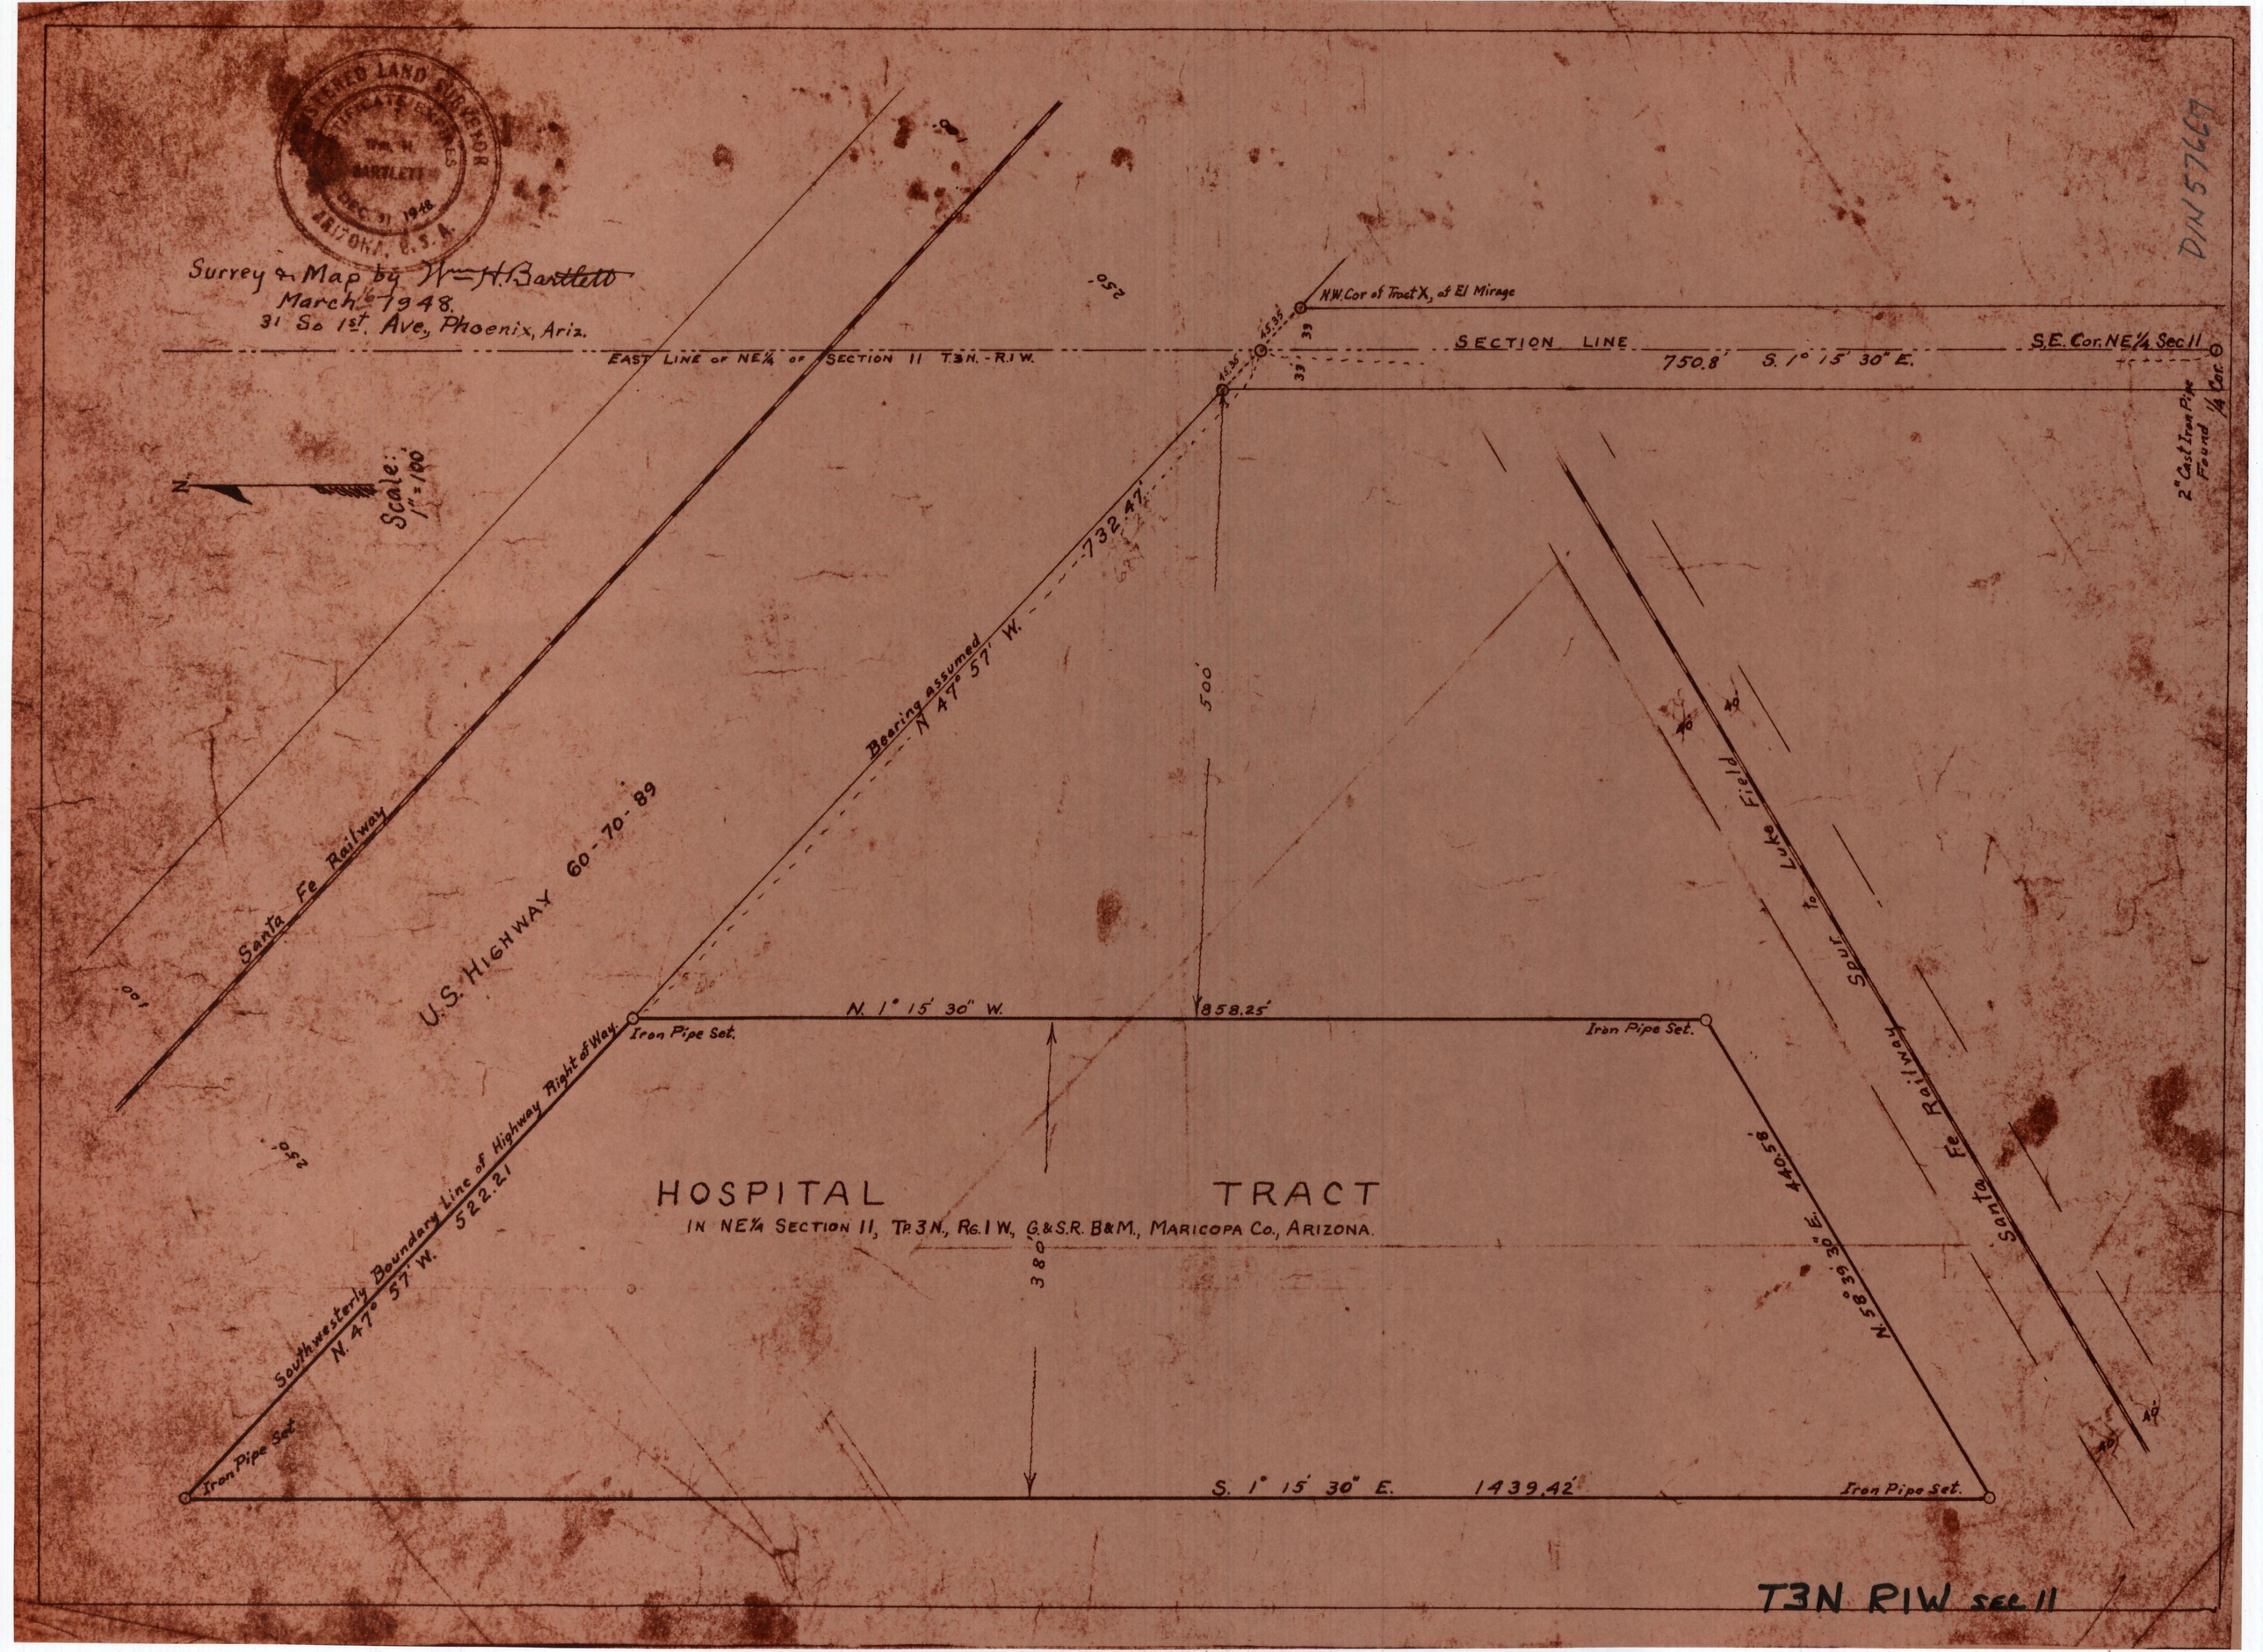

REGISTERED LAND SURVEYOR
CERTIFICATE EXPIRES
Wm. H. BARTLETT
DEC. 31 1948
ARIZONA, U.S.A.
Survey & Map by Wm. H. Bartlett
March 16 1948.
31 So 1st. Ave, Phoenix, Ariz.
N
Scale: 1" = 100'
EAST LINE OF NE¼ OF SECTION 11 T.3N.-R.1W.
N.W. Cor of Tract X, of El Mirage
SECTION LINE
750.8' S. 1° 15' 30" E.
S.E. Cor. NE¼ Sec 11
2" Cast Iron Pipe Found ¼ Cor.
Bearing assumed N 47° 57' W. 732.47'
500'
Santa Fe Railway
U.S. HIGHWAY 60-70-89
Southwesterly Boundary Line of Highway Right of Way
N. 47° 57' W. 522.21
N. 1° 15' 30" W. 858.25'
Iron Pipe Set.
Iron Pipe Set.
Iron Pipe Set.
Iron Pipe Set.
HOSPITAL TRACT
IN NE¼ SECTION 11, TP. 3N., RG. 1W., G.&S.R. B&M., MARICOPA CO., ARIZONA.
380'
N. 58° 39' 30" E. 440.58'
Santa Fe Railway Spur to Luke Field
S. 1° 15' 30" E. 1439.42'
T3N R1W SEC 11