Parcel 1

That part of the East ½ NE ¼ Sec. 20, T.6 N, R4 E. G&SRB&M more particularly described as follows:

Beginning at a point on the East line of said Sec. 20 700 feet North (Assumed Bearing) from the East ¼ Corner, thence Due West 1155 feet; thence North 900 feet; thence East 1155 feet to the said East Line; thence South 900 feet to the point of Beginning, comprising 23.86 Acres.

Parcel 2.

Beginning at a point on the West Line of Sec. 21, T6 N R4E G.&S.R.B&M: 1000 ft North of the West ¼ Cor., thence N 76°45'20"E 254.79 ft; thence S 74° E 264.74 ft; thence N 57° 30' E 572.42 ft to the centerline of the Spur Cross - Cave Creek Road; thence N 15°05' W 51.78 feet; thence S 57°30' W 565.58 feet; thence N 74° W 255.24 ft; thence S 76°45' W 256.07 feet to the West line of said Sec. 21; thence Due South along said line 51.37 feet to the Point of Beginning, Comprising 1.24 Acres.

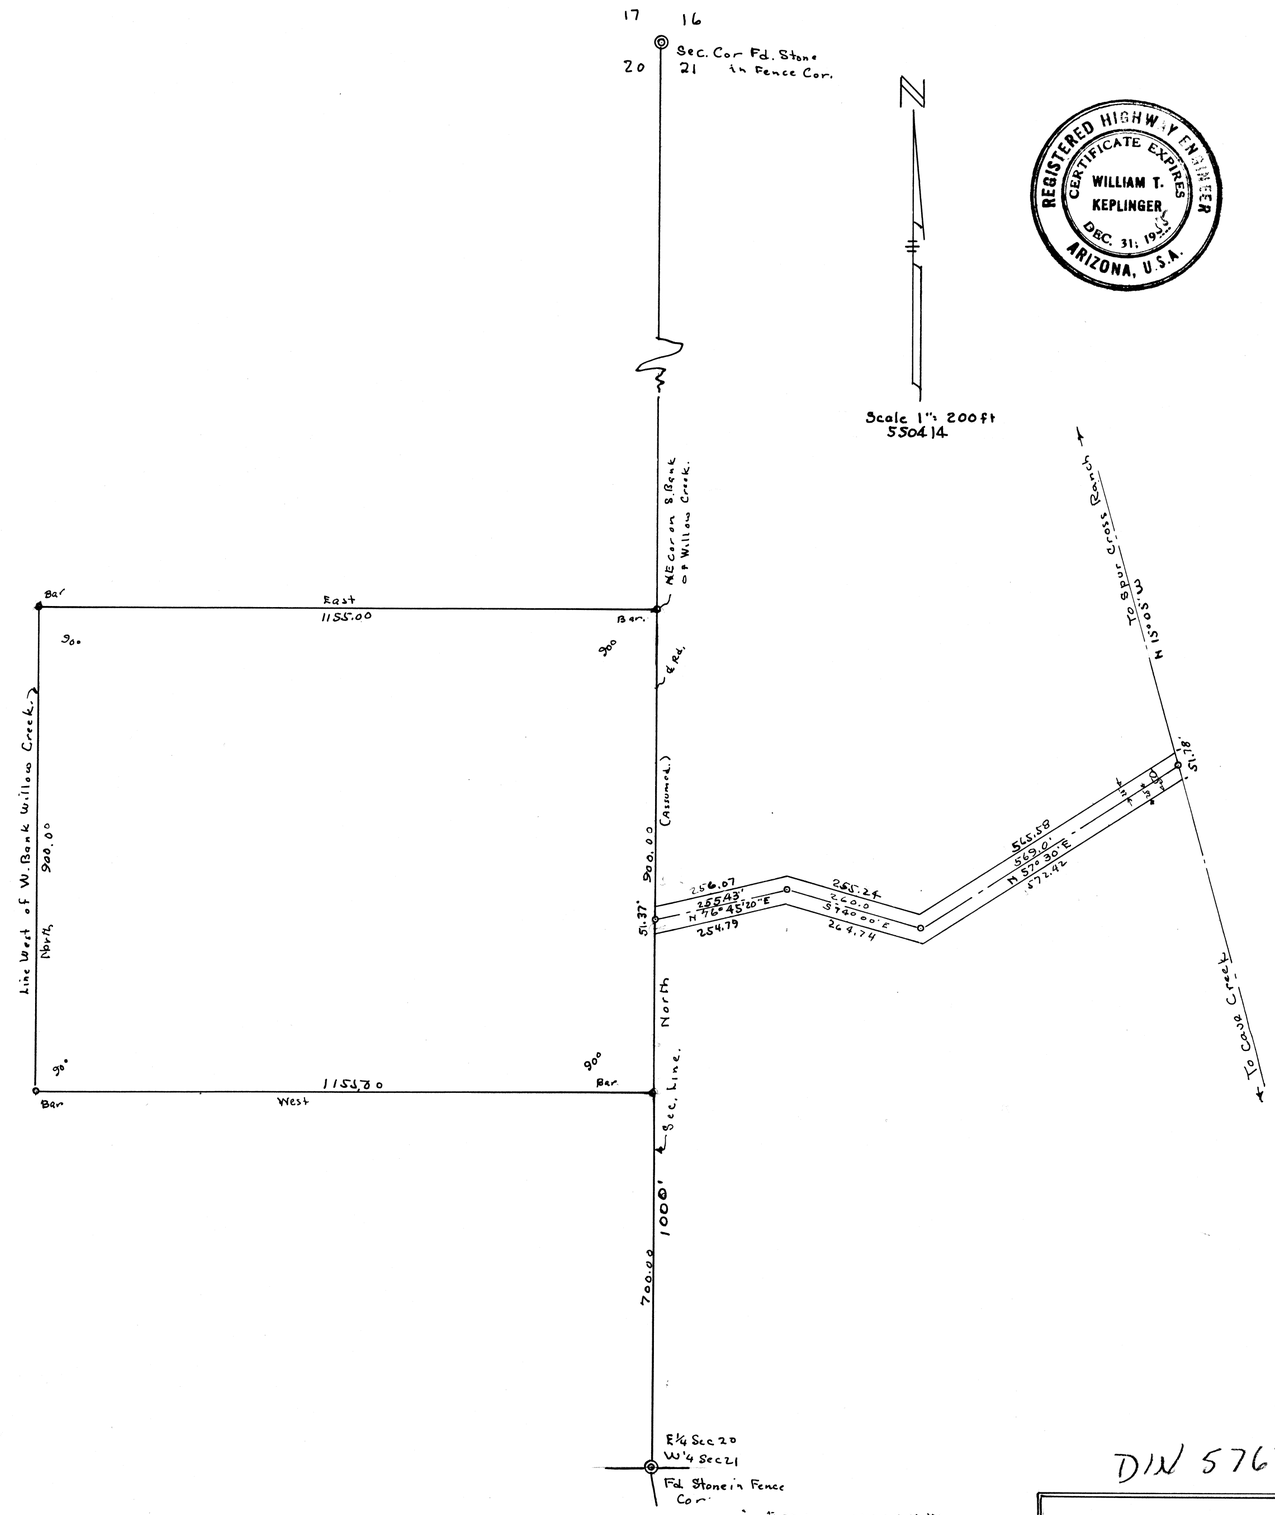

DIV 57671

LORINGWOOD ESTATES

SURVEY OF A PORTION OF
Sec. 20, T.6 N. R.4 E. G&S.R.B.&M.
CAHAYA RANCH GROUNDS
CAVE CREEK, ARIZ.
for.
RAYMOND RUBICAM.
APRIL 1955
W. T. Keplinger - Engineer -

20,21, 6N - 4E