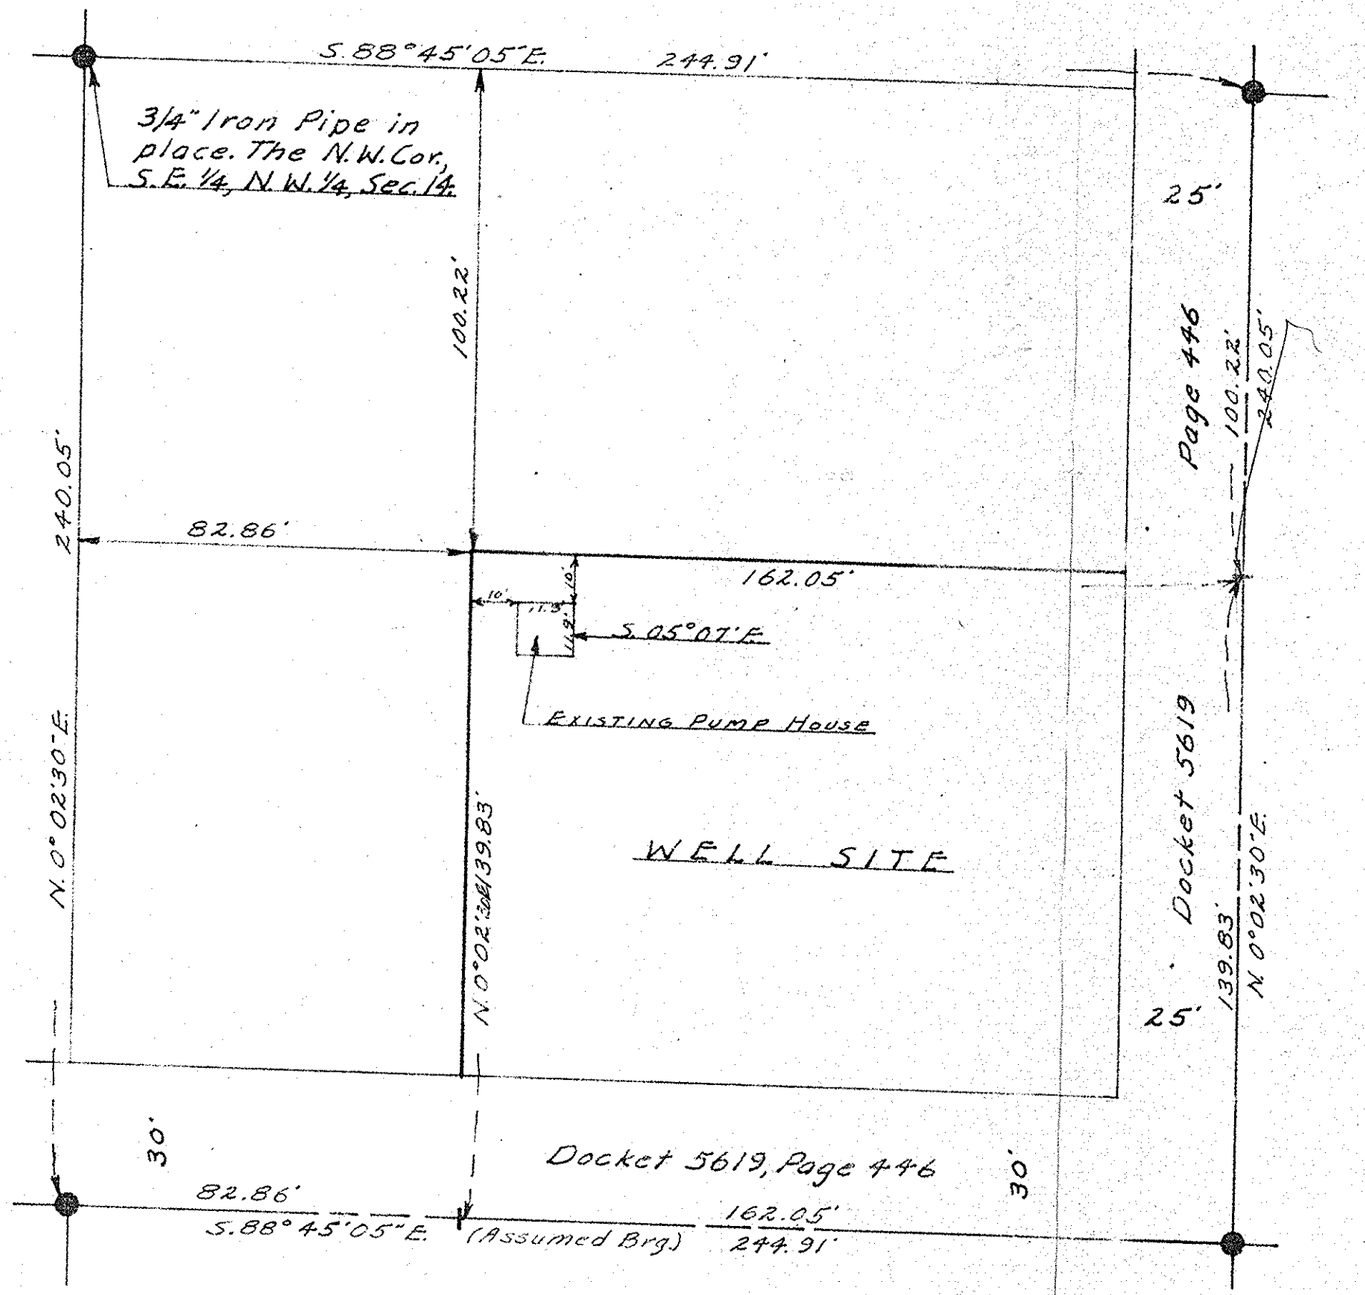

REPORT OF SURVEY

FOR

VALLEY UTILITIES
C/O MR. JOE WEBER
4625 NORTH 55TH AVE
PHOENIX ARIZONA

OF

THE LOCATION OF A PUMP HOUSE OVER AN EXISTING WELL TOGETHER WITH A PARCEL OF LAND SURROUNDING IT TO BE KNOWN AS A WELL SITE, ALL BEING IN AND A PART OF THE S.E. 1/4, N.W. 1/4, SEC. 14, T.2N, R.1W. G.&S.R.B.&M., MARICOPA CO., ARIZONA

Scale 1" = 30'

This will certify that the survey data shown hereon was made in the field and calculated from said field data and other data already in my files from previous surveys during June & July, 1966

Eugene V. Skelley

SKELLEY
Date Signed 7/5/66
ARIZONA, U.S.A.

162.05
25
137.05

ARIZONA SURVEYING SERVICE
1114 N. 7th ST. PHOENIX, ARIZONA
Drawing No. L-66-458

DIN # 57968