REPORT OF SURVEY

OF

That Portion of The East 1/2, S.E. 1/4, Sec. 22, T. 3 N., R. 1 E., G. & S. R. B. & M., Mar. Co., Ariz. Lying Southwesterly of Grand Ave. Shown Hereon.

FOR

Mr. Louis Silver
P.O. Box 807, Peoria, Ariz.

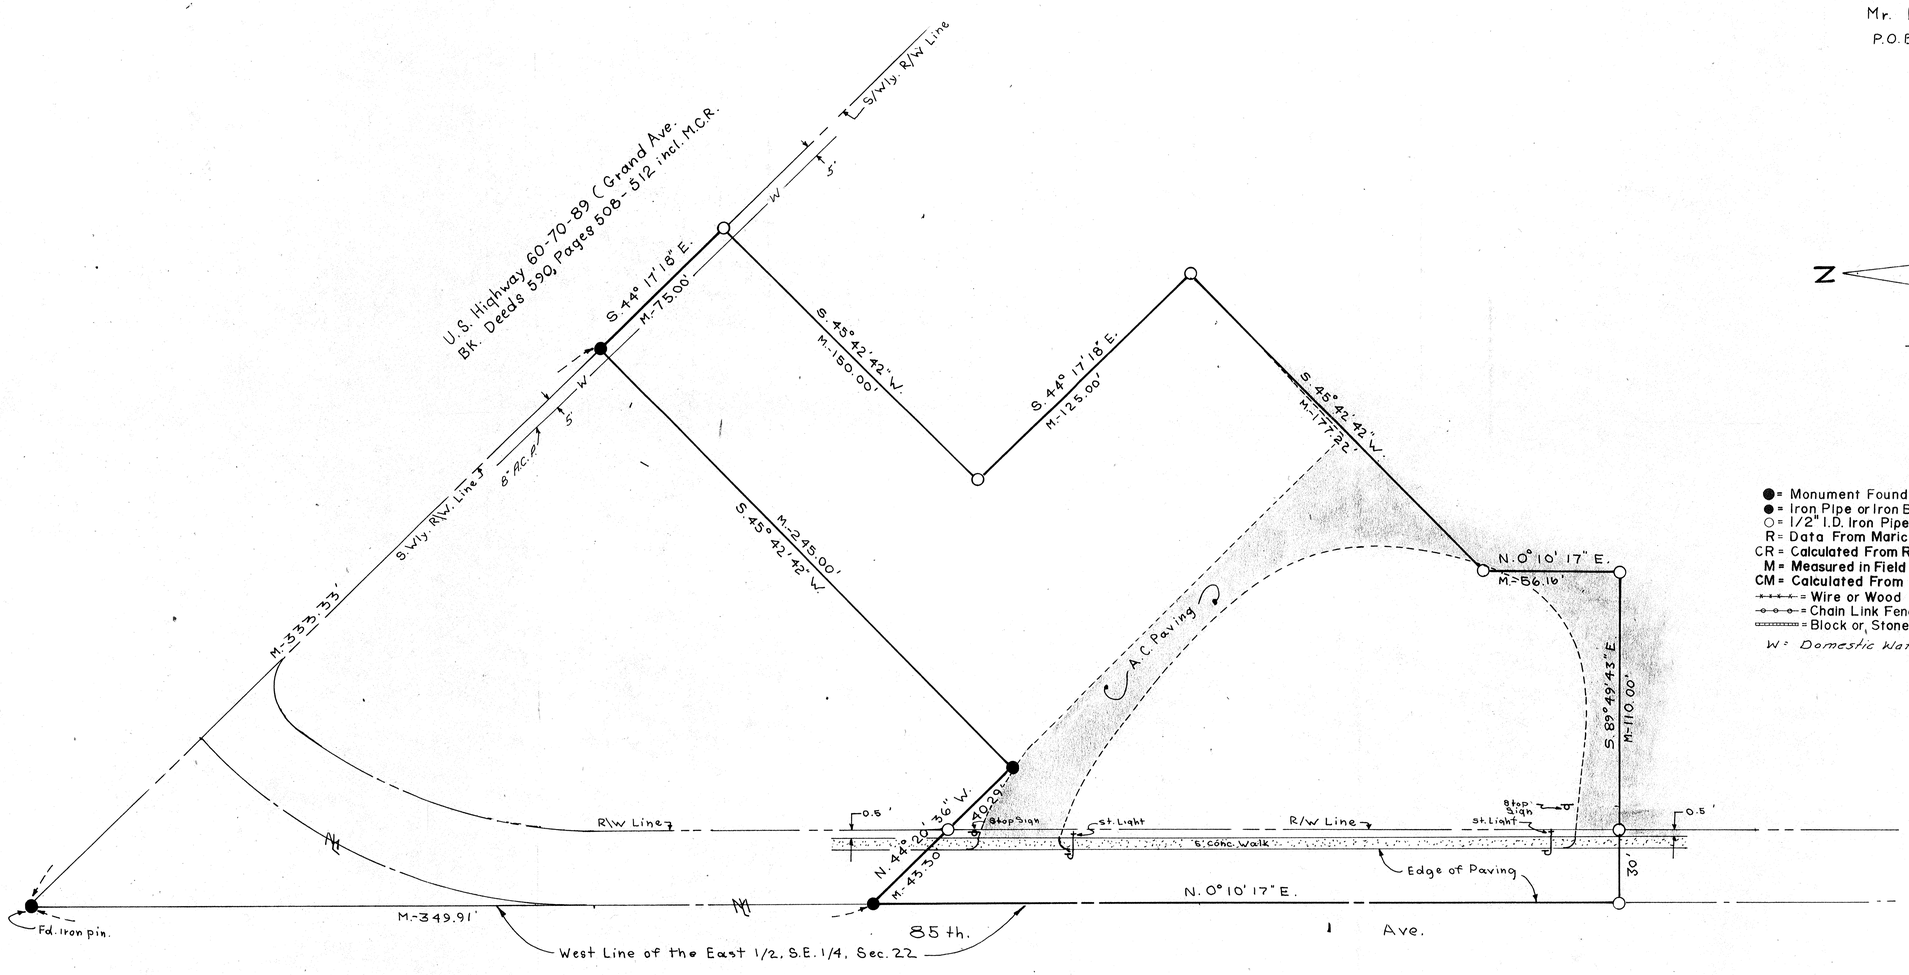

N

SCALE = 1" = 30'

LEGEND

- ● = Monument Found
- ● = Iron Pipe or Iron Bar Found
- ○ = 1/2" I.D. Iron Pipe Tagged L.S. 1681 Set This Survey
- R = Data From Maricopa County Records
- CR = Calculated From R
- M = Measured in Field
- CM = Calculated From M
- = Wire or Wood Fence
- = Chain Link Fence
- = Block or Stone Wall
- W = Domestic Water Line

CERTIFICATION: This will certify that the survey shown hereon was done under my supervision during the month of April 1974.

Eugene J. Shelley

REGISTERED LAND SURVEYOR CERTIFICATE NO. 1681 SHELLEY ARIZONA, U.S.A. Date Signed 4/10/74

DIN #: 57748-1/1
APLS

ARIZONA SURVEYING SERVICE
5704 N. 27th AVENUE, PHOENIX, ARIZONA
Drawing No. L-74-3798-B Phone: 242-0539