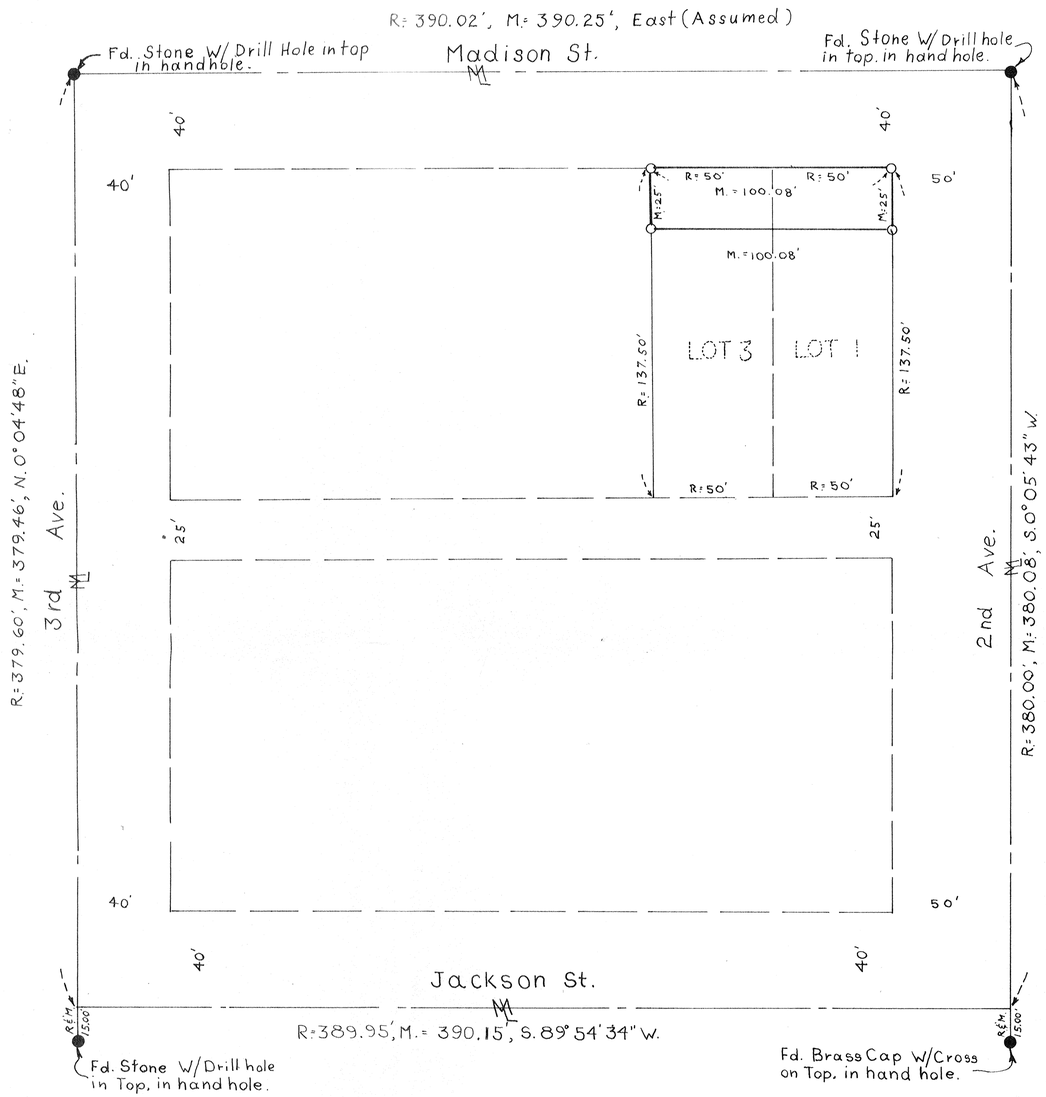

SCALE 1" = 30'

LEGEND

- ● = Monument Found
- ● = Iron Pipe or Bar Found
- O = 1/2 I.D. Iron Pipe Tagged L.S. 16811 Set This Survey
- R = Data From Maricopa County Records
- CR = Calculated From R
- M = Measured in Field
- CM = Calculated From M

REPORT OF SURVEY

Of

The North 25 Feet of Lots 1 and 2 Block 61, Townsite of Phoenix, Arizona, Book of Maps 2, Page 51, M. C. R.

DIN #: 57749-1/1
APLS

CERTIFICATION: This will cetify that the survey shown hereon was done under my supervision during the month of Feb., 1974.

Eugene Sakelly

REGISTERED LAND SURVEYOR CERTIFICATE NO. 16811 EUGENE SAKELLY ARIZONA U.S.A. 4/1/74

REFERENCES	NO.	DATE	REVISIONS	BY	CHK.	NO.	DATE	REVISIONS	BY	CHK.		HASTAIN & DEATHERAGE CONSULTING ENGINEERS PHOENIX, ARIZONA	CLIENT	COMMISSION NO.	SHEET NO.
	6					3					DESIGNED			—	
	5					2					DRAWN				
	4					1					CHECKED				
											APPROVED			DATE	

HALE BLUEPRINT CO.