REPORT OF SURVEY

OF

That Portion of The Southeast 1/4, Southeast 1/4 Sec. 22 T.3 N., R.1 E., G. & S.R.B. & M. Shown Hereon.

FOR

Wagoner Plaza

c/o Mr. Louis A. Silver
P.O. Box 807
Peona, Arizona

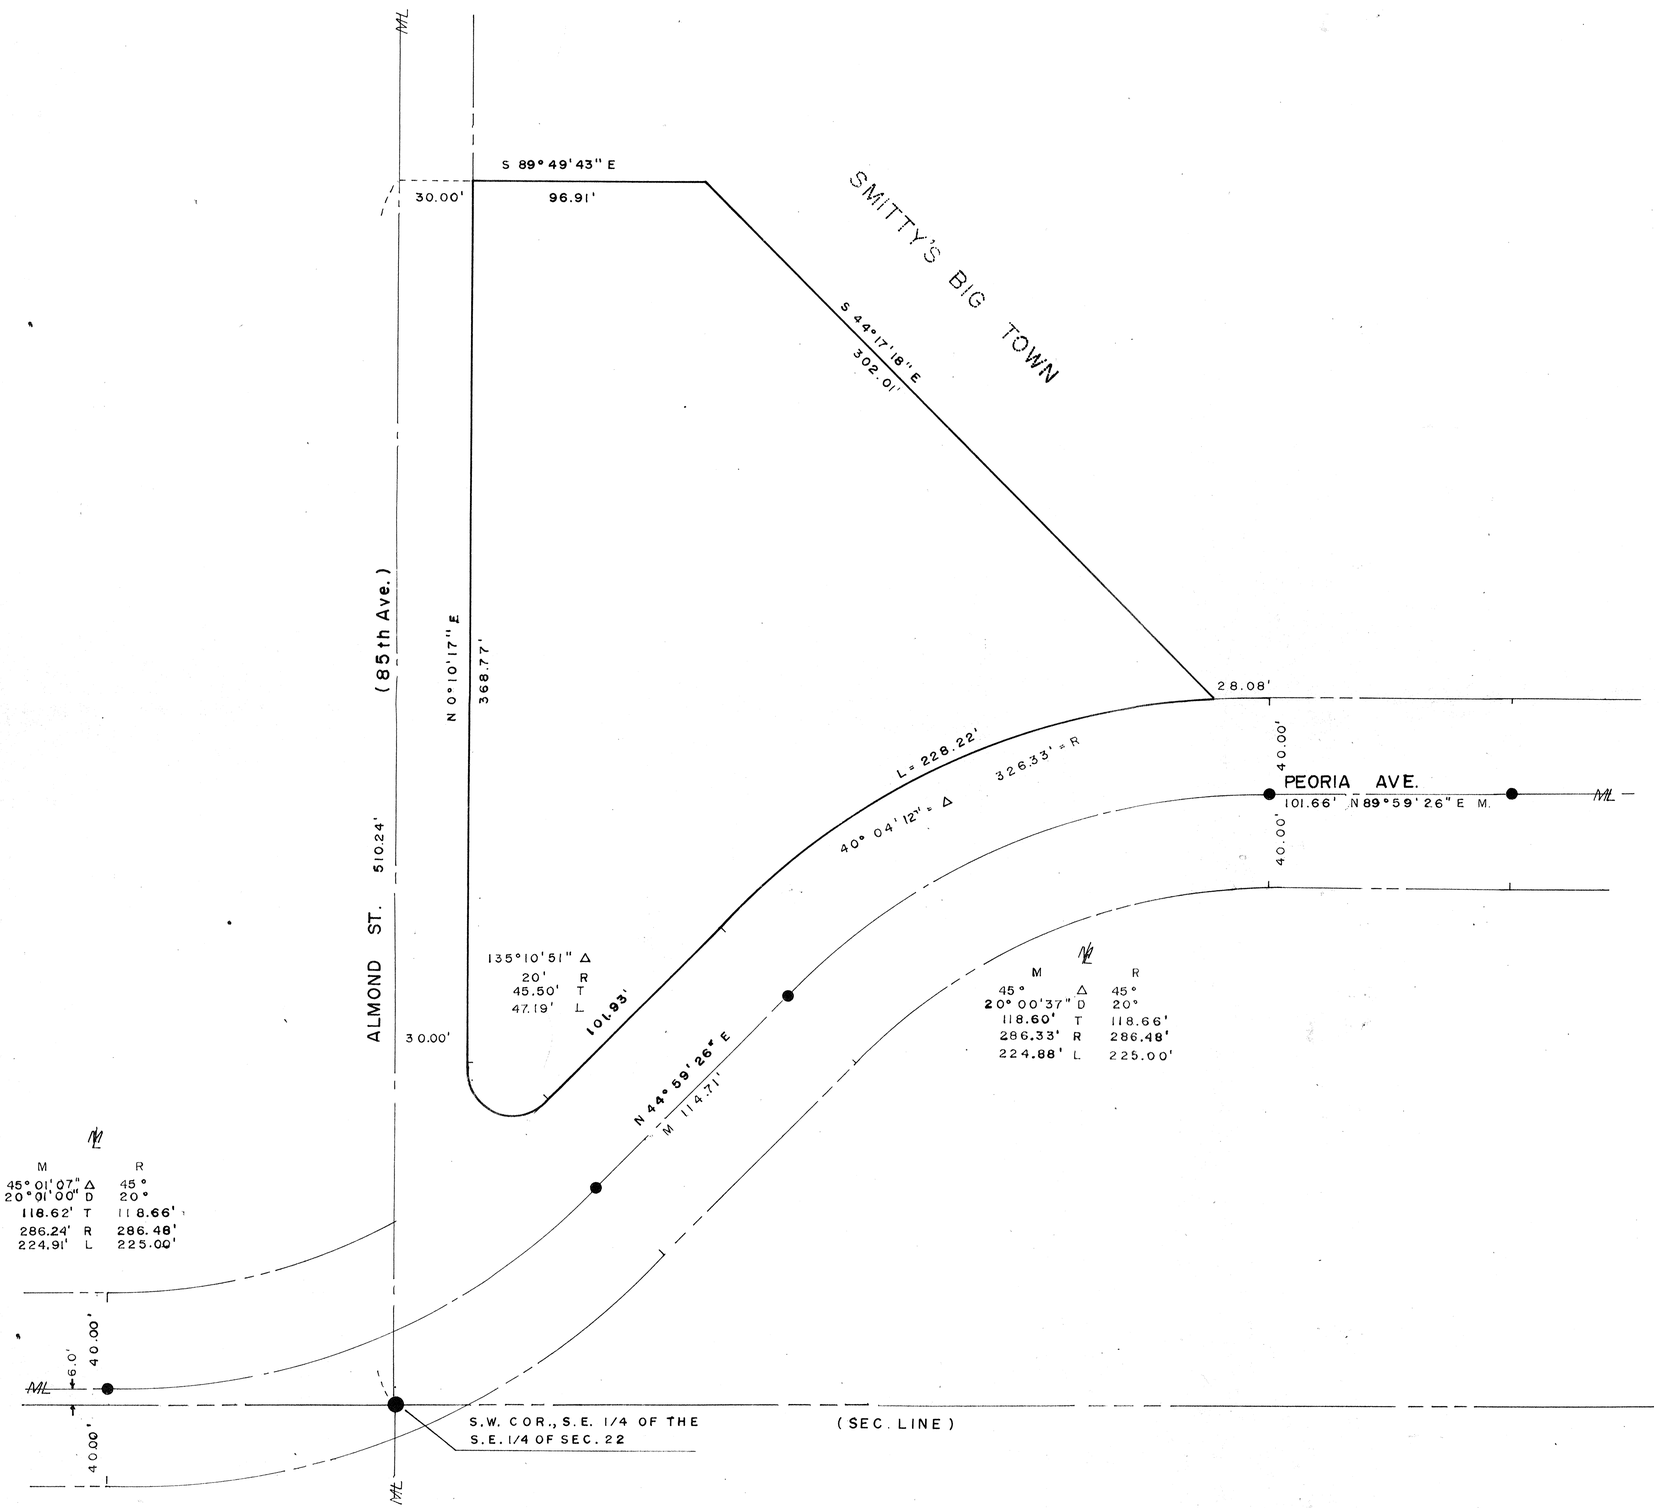

N

Scale: 1" = 30'

LEGEND

- ● = Monument Found
- ● = Iron Pipe or Iron Bar Found
- ○ = 1/2" I.D. Iron Pipe Tagged L.S. 1681 Set This Survey
- R = Data From Maricopa County Records
- CR = Calculated From R
- M = Measured in Field
- CM = Calculated From M
- = Wire or Wood Fence
- = Chain Link Fence
- = Block or Stone Wall

CERTIFICATION: This Will Certify That The Survey Data Shown Hereon is Based on Field Work Done Under My Supervision In June 1971 And Prior Surveys.

Eugene M. Shirley 4/4/74

DIN #: 57751-1/1
APLS

ARIZONA SURVEYING SERVICE
5704 N. 27th AVENUE, PHOENIX, ARIZONA
Drawing No. L-742795 Phone: 242-0539