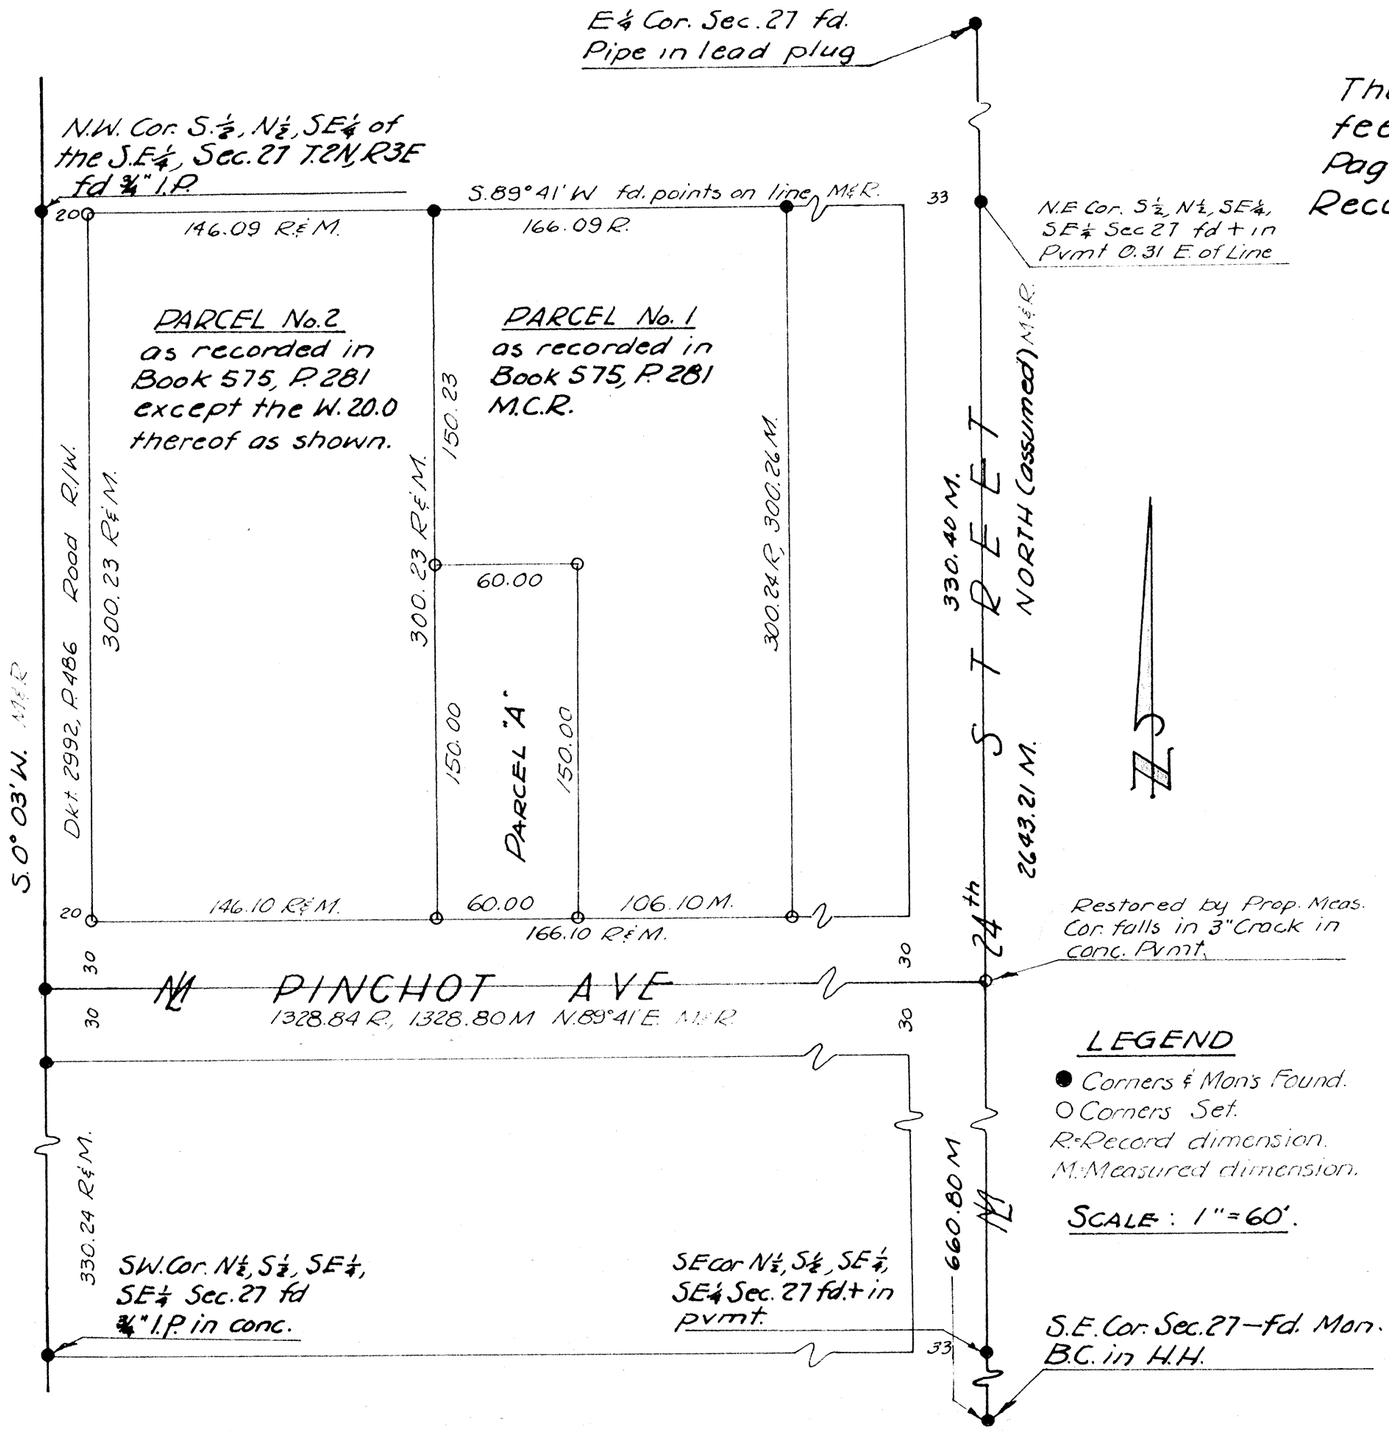

DESCRIPTION OF PARCEL "A"

The west 60.00 feet of the south 150.00 feet of Parcel No. 1, as recorded in Book 575, Page 281 of Deeds, Maricopa County, Arizona Records.

This is to certify that the survey of the premises hereon shown was made by H. L. MEREDITH under my direction in December, 1960.

Eugene V. Skelley

REGISTERED LAND SURVEYOR — CERTIFICATE EXPIRES — EUGENE V. SKELLEY — DEC. 31, 1960 — ARIZONA, U.S.A.

DIN #: 57752-1/1
APLS

LEGEND

● Corners & Mon's Found.
O Corners Set.
R: Record dimension.
M: Measured dimension.

SCALE: 1" = 60'.

REPORT OF SURVEY
for
Mr & Mrs. V.M. Welker.
2224 E. PINCHOT AVE., PHOENIX, ARIZONA.

ARIZONA SURVEYING SERVICE

60-190