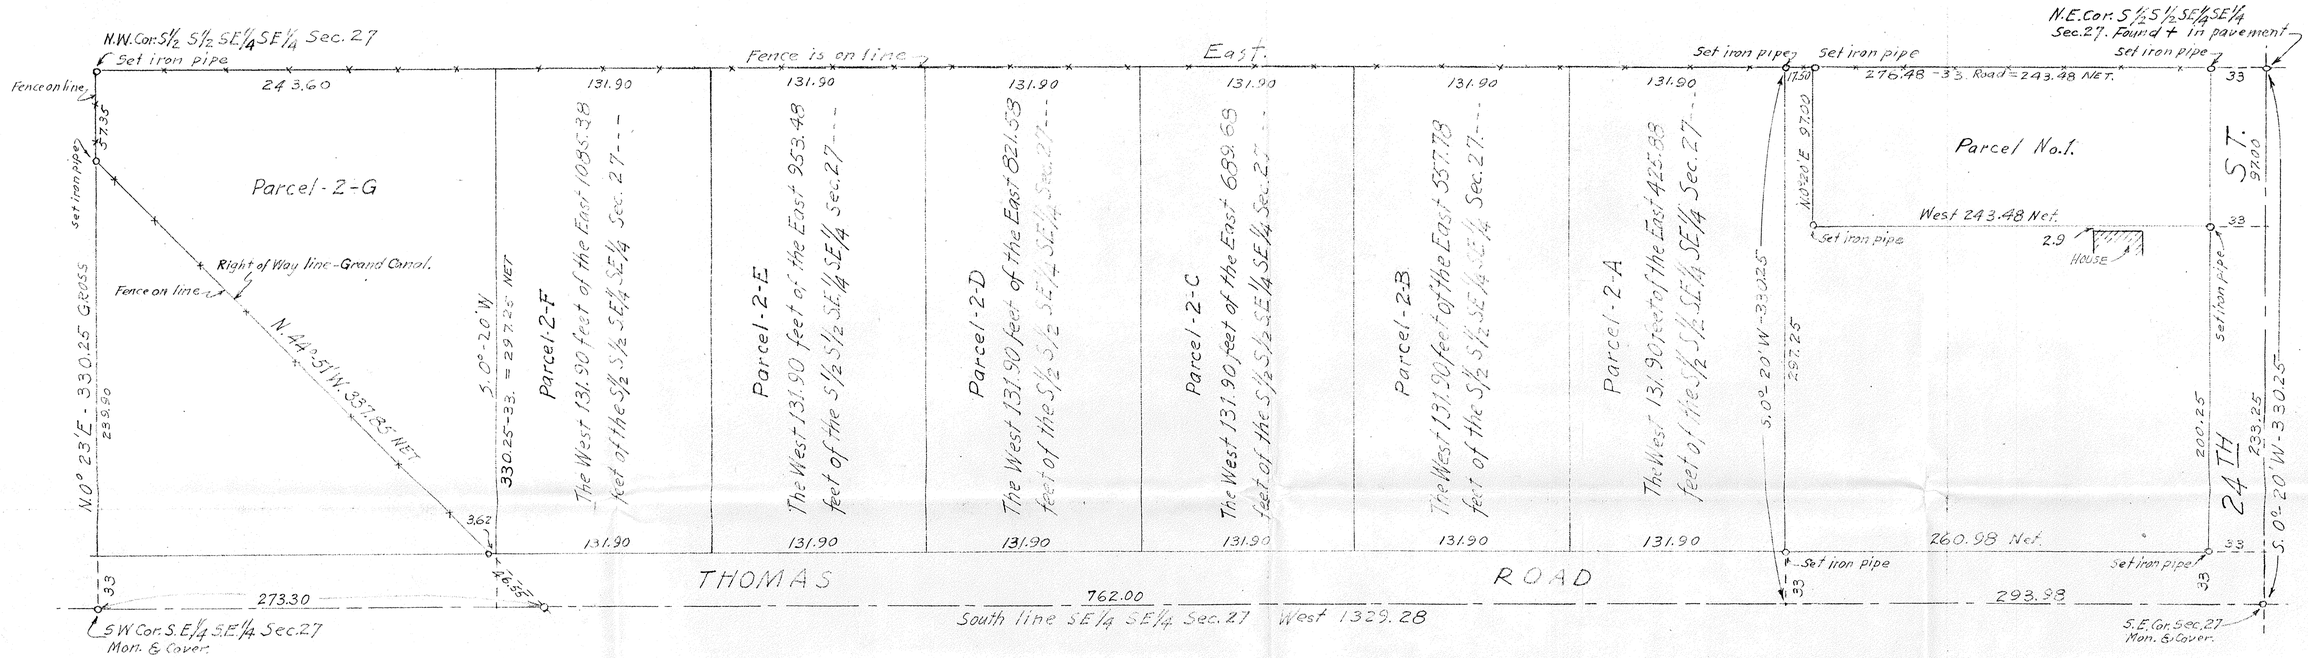

Description of Parcel-2-G.

That part of the South half of the South half of the Southeast quarter of the Southeast quarter of Section 27, T2N, R3E, G&SRB&M, Maricopa County Arizona, described as follows:

Beginning at a point on the North line of said S½ S½ SE¼ SE¼ Sec. 27 from which the Northeast Corner thereof bears East - 1085.38 feet; thence S. 0°-20' W, parallel with the East line of the SE¼ of said Section 27 - 297.25 feet to the North line of Thomas Road, said North line being 33 feet North from and parallel with the South line of the SE¼ of said Section 27, thence West along the North line of Thomas Road - 3.62 feet to the right of way of the Grand Canal; thence N. 44°-51' W, along the right of way line of the Grand Canal - 337.85 feet to the West line of the SE¼ SE¼ Sec. 27; thence N. 0° 23' E, along said West line - 57.35 feet to the N.W. Corner of aforesaid S½ S½ SE¼ SE¼ Sec. 27; thence East along the North line of said S½ S½ SE¼ SE¼ Sec. 27 - 243.60 feet to the point of beginning.

REGISTERED CIVIL ENGINEER
CERTIFICATE EXPIRES
F. N.
HOLMQUIST
DEC. 31 1945
ARIZONA, U.S.A.

MAP SHOWING
RESULTS OF SURVEY OF A
SUBDIVISION OF A PORTION OF
THE S½ S½ SE¼ SE¼ SECTION - 27
T2N R3E G & SRB&M
MARICOPA COUNTY ARIZONA
SURVEYED FEBRUARY 2, 1945 FOR
BETTY M. MADSEN
F.N. HOLMQUIST - ENGINEER
Job No. 2370

DIN #: 57753-1/1
APLS