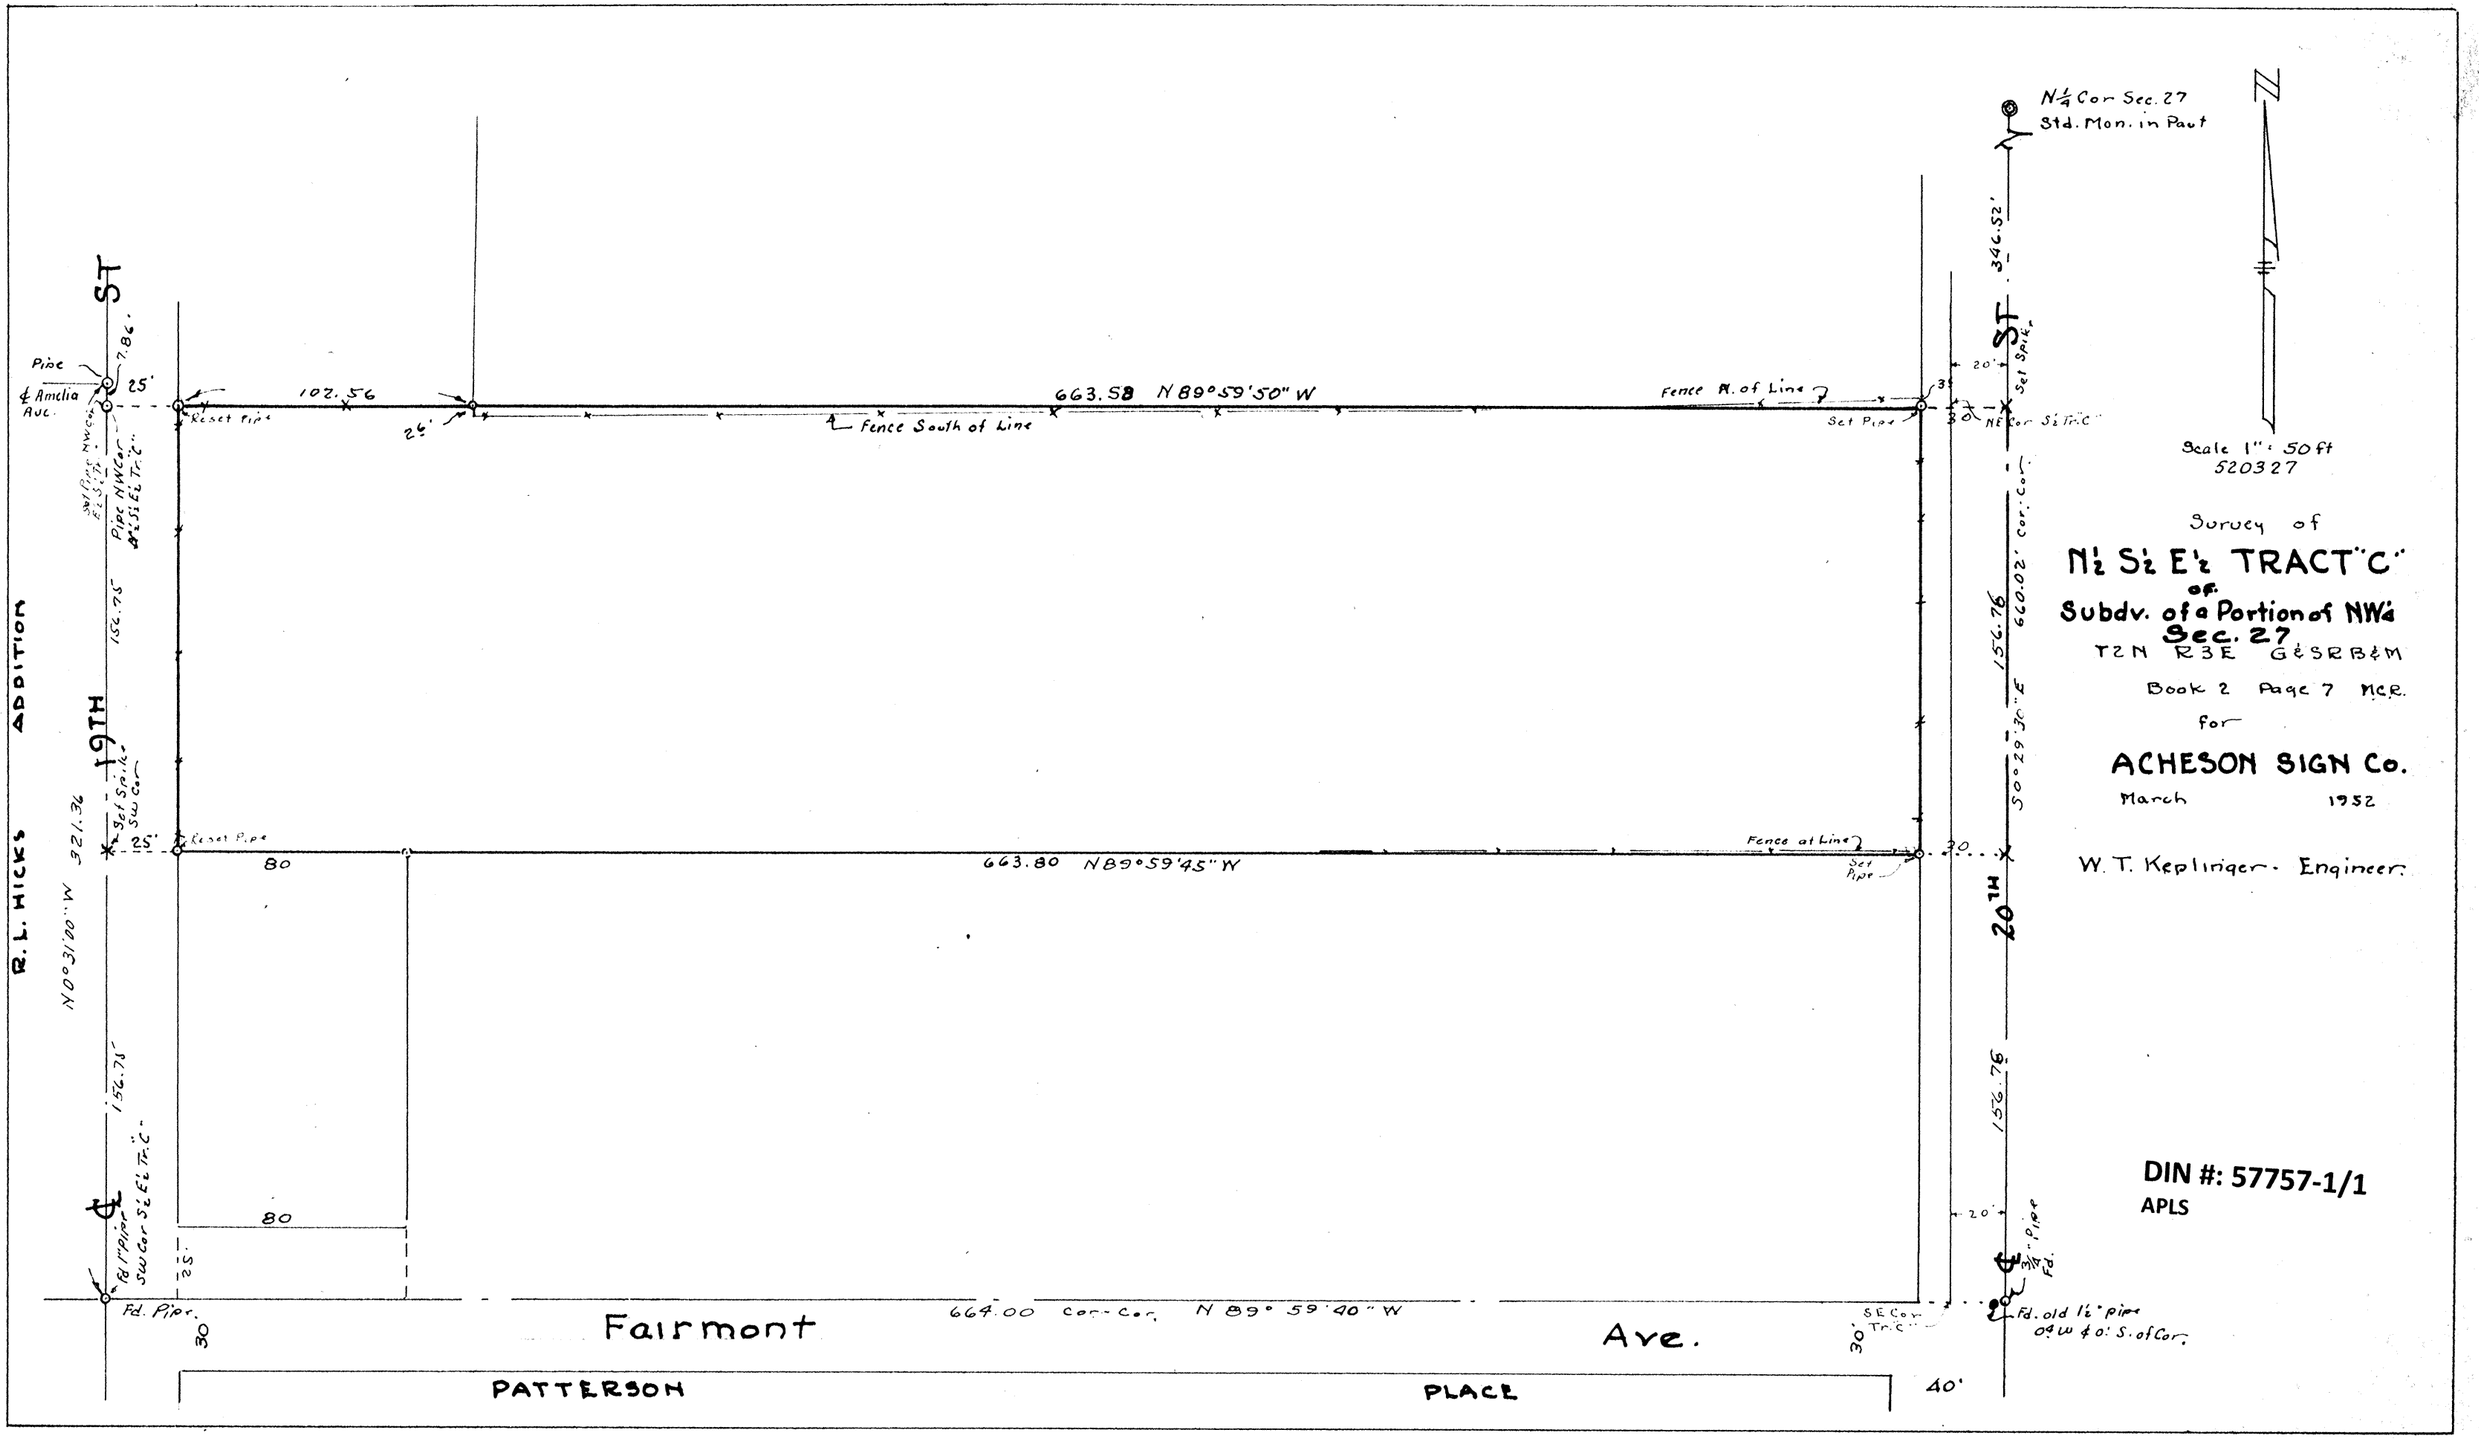
N¼ Cor Sec. 27
Std. Mon. in Pavt
Scale 1" = 50 ft
520327
Survey of
N½ S½ E½ TRACT "C"
of
Subdv. of a Portion of NW¼
Sec. 27
T2N R3E G&SRB&M
Book 2 Page 7 MCR.
for
ACHESON SIGN Co.
March 1952
W. T. Keplinger - Engineer
DIN #: 57757-1/1
APLS
R. L. HICKS ADDITION
19TH ST
20TH ST
Pipe
℄ Amelia Ave.
25'
7.86'
102.56
Reset Pipe
26'
663.58 N 89°59'50" W
Fence South of Line
Fence N. of Line
Set Pipe
30
20'
Set Spike
NE Cor S½ Tr. "C"
346.52'
156.76
660.02' Cor. Cor.
S0°29'30" E
Pipe NW Cor S½ S½ E½ Tr. "C"
156.75'
Set Spike SW Cor
321.36
N0°31'00" W
Reset Pipe
80
663.80 N 89°59'45" W
Fence at Line
Set Pipe
156.75'
Fd 1" Pipe SW Cor S½ E½ Tr. "C"
Fd. Pipe
664.00 Cor-Cor N 89° 59' 40" W
Fairmont Ave.
SE Cor Tr. "C"
Fd. old 1½" pipe 0.4 W & 0.1' S. of Cor.
PATTERSON PLACE
40'