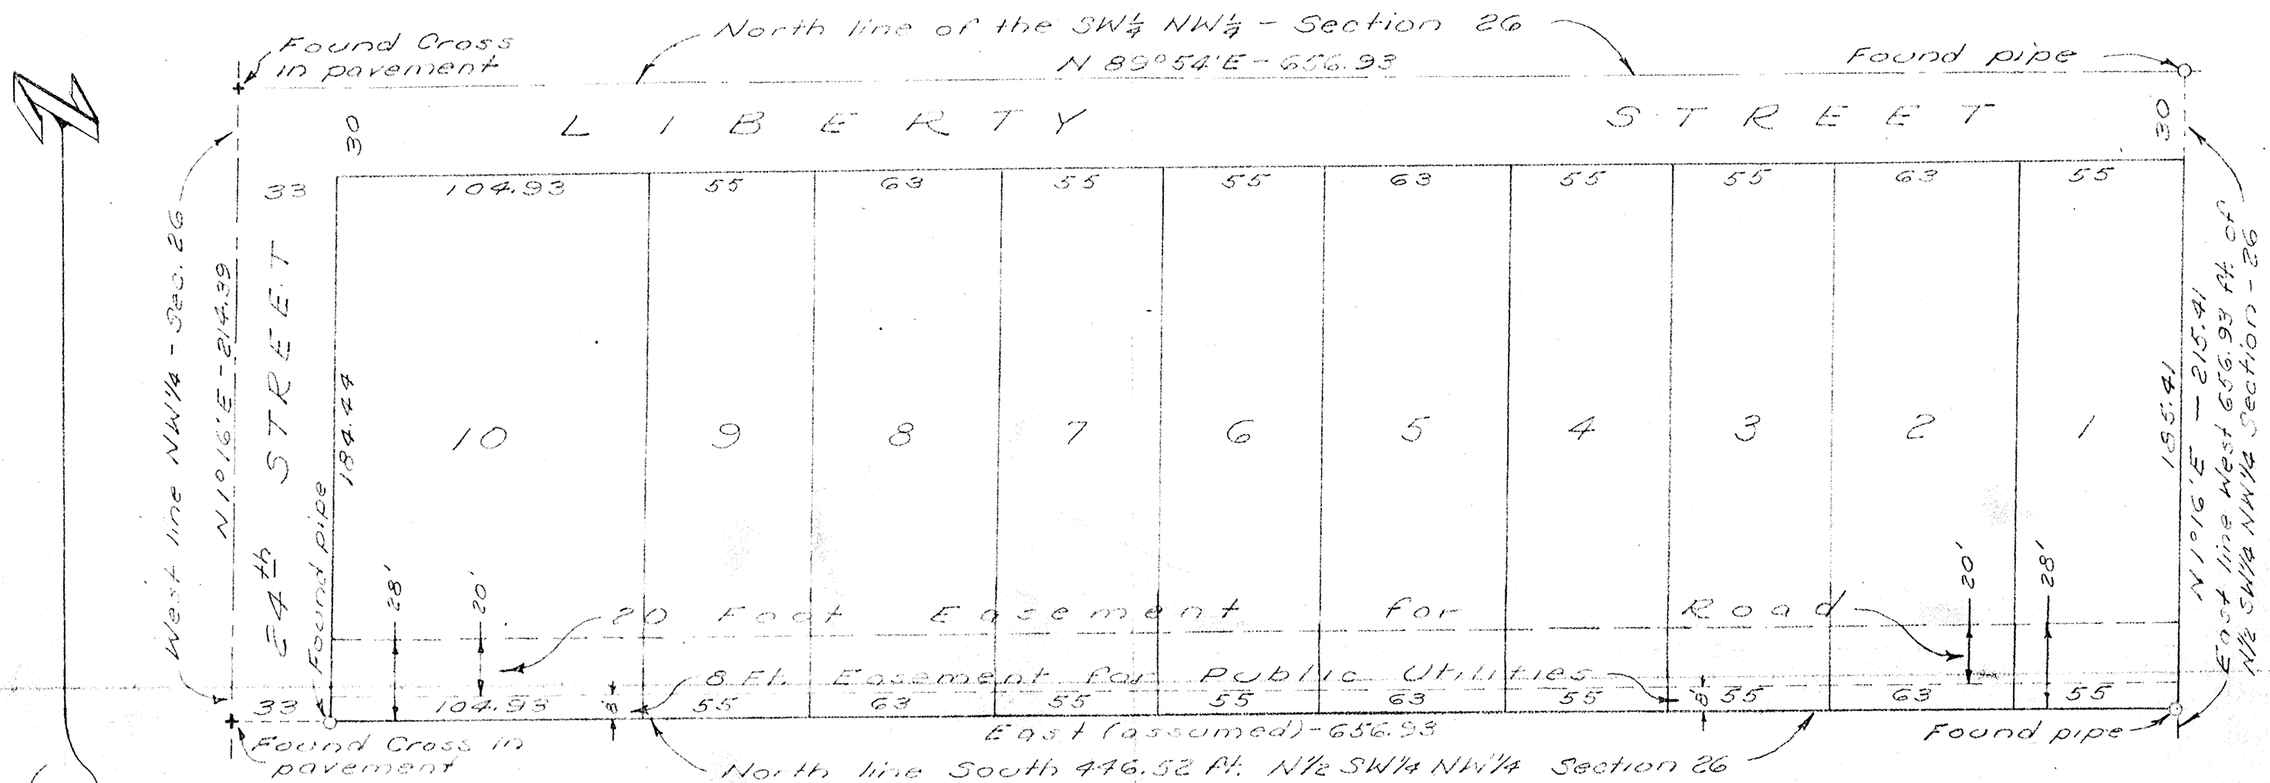

Lot dimensions include easements where shown.
"⅛" Iron bar set at all lot corners except where noted.

REGISTERED CIVIL ENGINEER
CERTIFICATE EXPIRES
F. N.
HOLMQUIST
DEC. 31, 1947
ARIZONA, U.S.A.

F. N. Holmquist
Dec 1, 1947

RUBY MANOR

A SUBDIVISION OF
PART OF N½ SW¼ NW¼ - SEC. 26
T. 2 N R 3 E G.&S.R. B.&M.
MARICOPA COUNTY ARIZONA
SURVEYED DECEMBER 1, 1947 FOR
HYMAN RUBENSTEIN
F.N. HOLMQUIST - ENGINEER
JOB NO. 4064
SCALE: - 1-INCH = 50 FT.

DIN #: 57760-1/1
APLS