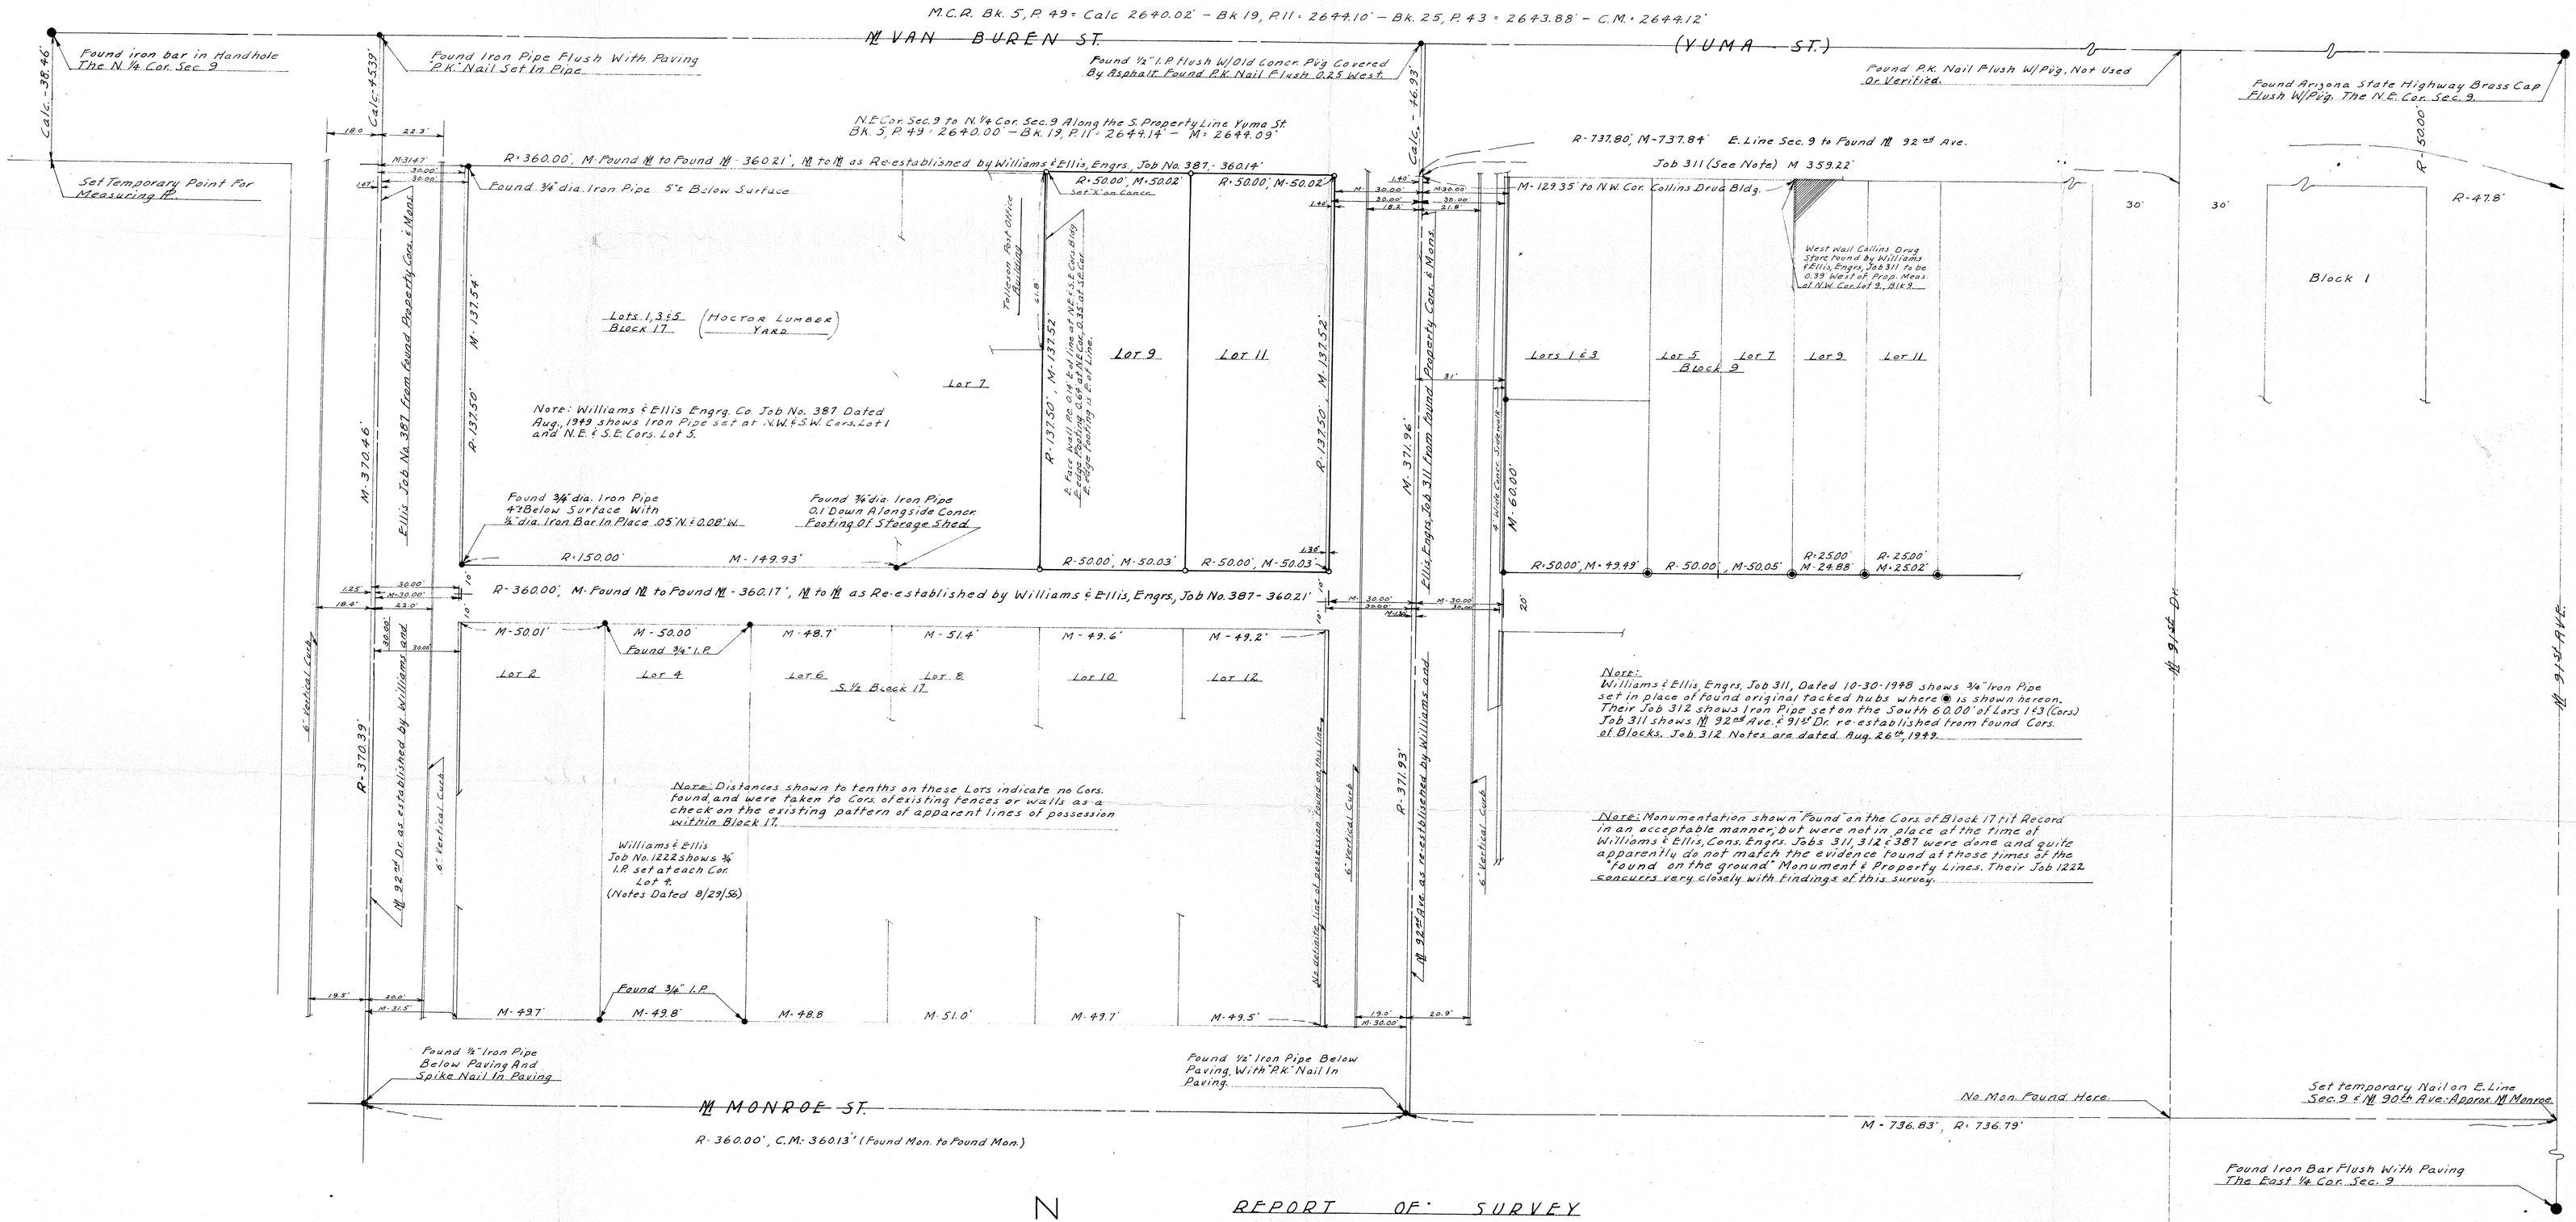

Legend:
O- ½ Iron Pipe Set (0 to 6" down) unless otherwise noted.
R- Data shown on Bk. 5, P. 49.
C.R- Calc. from R
M- Measured in the field.
C.M- Calculated from M.
Calc- Calculated from M & R.

REPORT OF SURVEY

FOR

MR. IRV SHUMAN & MR. A.J. PELLIGRINI
4800 N. CENTRAL AVE, PHOENIX, ARIZONA

OF

LOT 9 & LOT 11, BLOCK 17, TOWNSITE OF TOLLESON AS RECORDED IN BOOK 5 OF MAPS, PAGE 49, MAR. CO. REC.

BY

ARIZONA SURVEYING SERVICE
1114 N. 7th St. PHOENIX, ARIZONA
Drawing LE 64-397 SHEET 1 OF 2 SHEETS

This will certify that the field survey shown hereon was made by me during the month of Nov, 1964
Eugene V. Shelley, R.L.S.

DIN # 57765_2