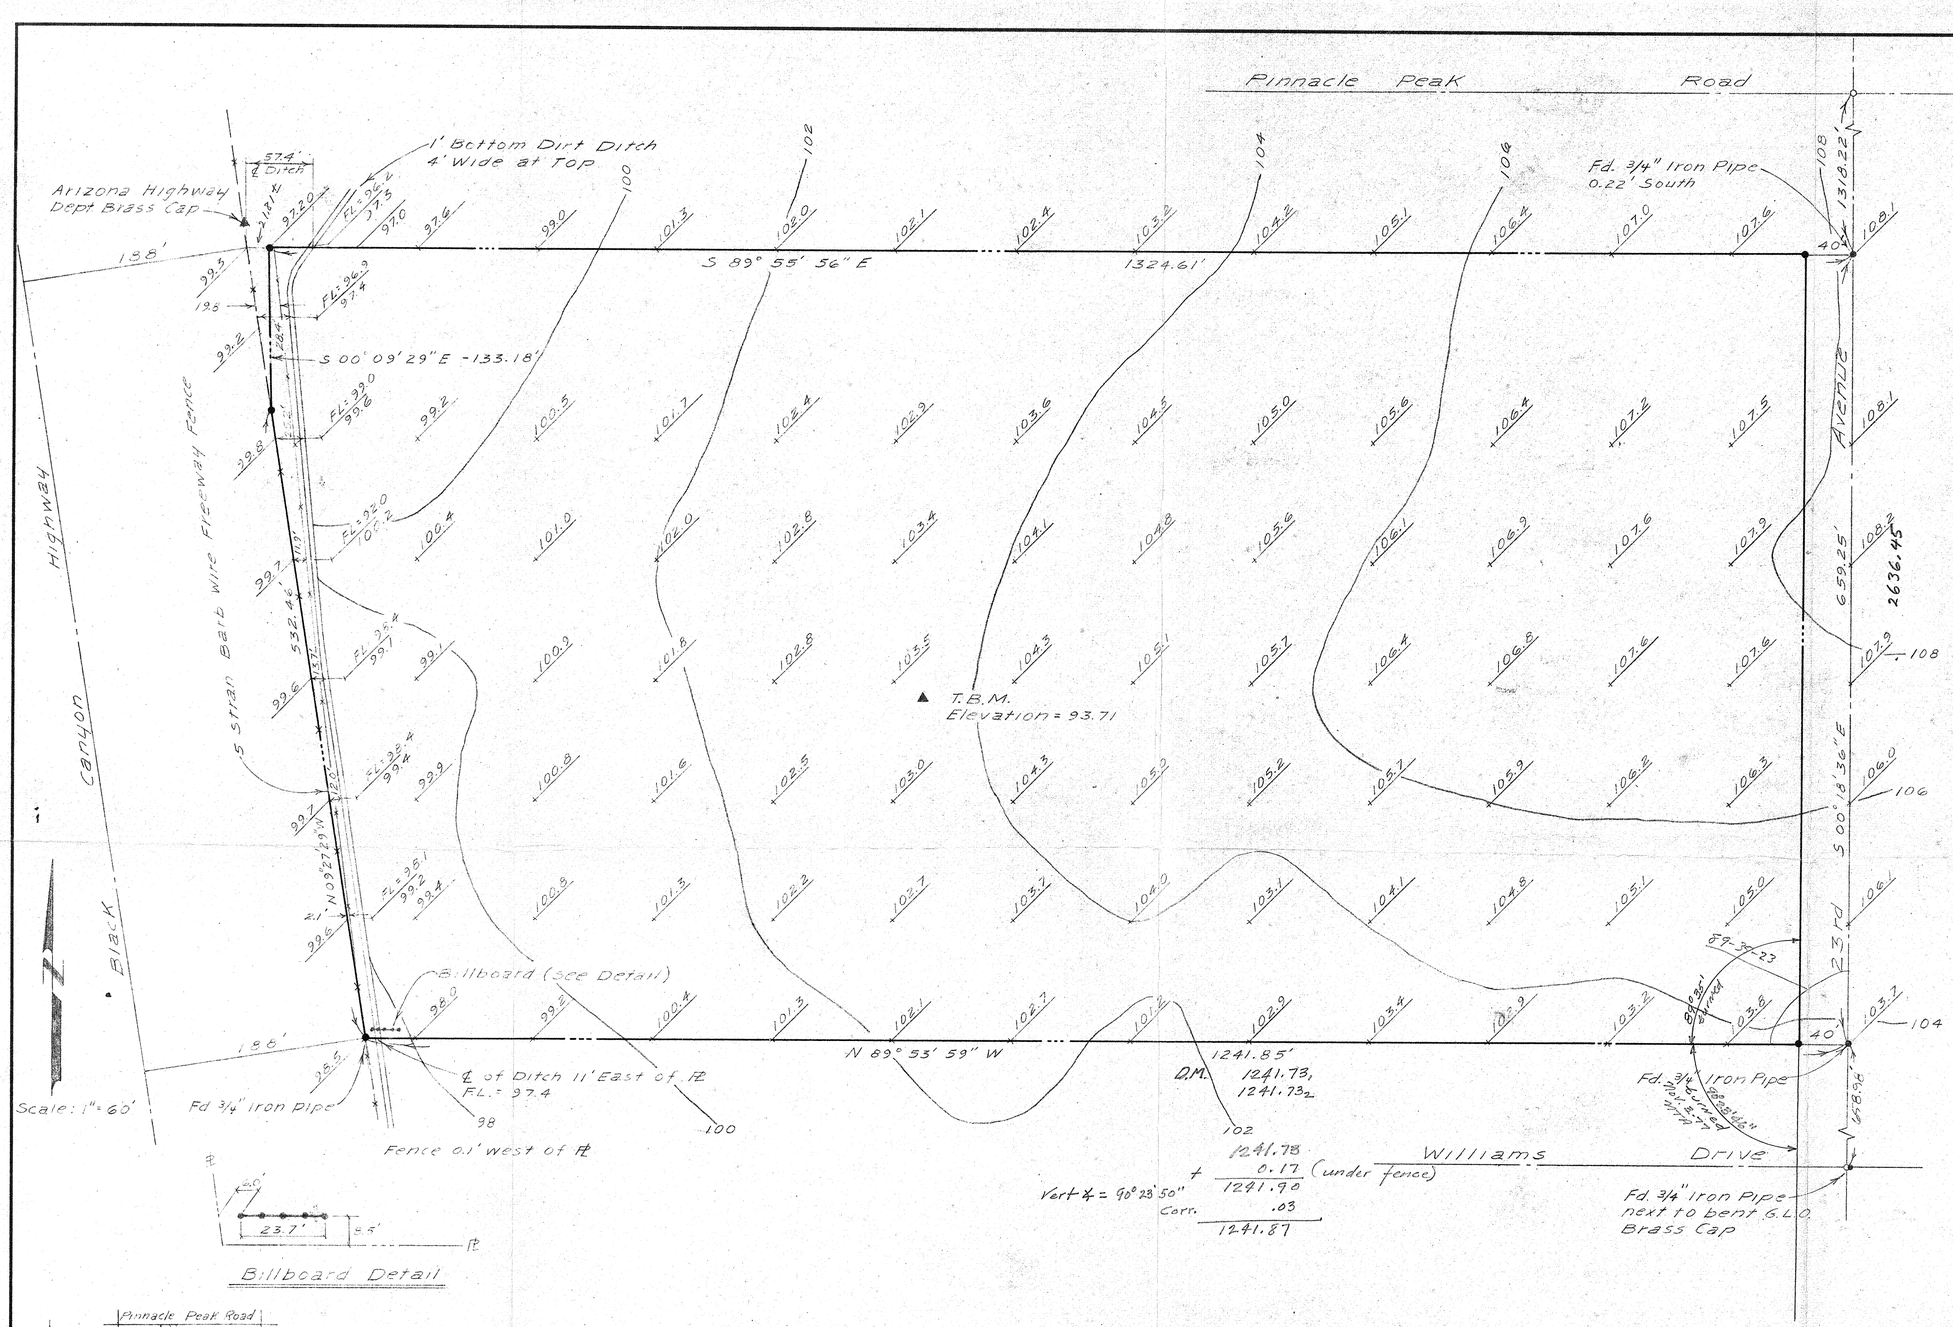

Legal

The North Half of the Southeast Quarter of the Northwest Quarter (N½SE¼NW¼) of Section 13 in Township 4-N, Range 2-E, G.&S.R.B.&M. County of Maricopa

GENERAL NOTES:

1. No title report was furnished this surveyor. There may be easements, rights of way, or dedications on or across the property not shown hereon.
2. The legal description of the property surveyed was furnished this office by the client or his representative and has not been confirmed by an investigation of the public records by Amwest Engineering Company. Unless the legal description specifically calls for the property lines shown hereon to be adjacent and contiguous with adjoining property lines, Amwest Engineering Company assumes no responsibility for conflicts with adjacent deeds of record (overlap) or for noncontiguity with supposedly adjacent deeds of record (Hiatus).
3. No attempt has been made to show on this map any future rights of way, future easements or future dedications that any municipality or governmental agency might require.

Legend

- 98.1 — indicates natural ground elev.
- FL: — indicates flow line
- ▲ — indicates Benchmark
- ○ — indicates G.L.O. Brass Cap
- • — indicates Property Corners unless otherwise indicated
- 102 — indicates contour line

Billboard Detail

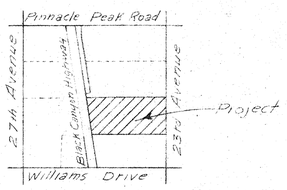

Vicinity Map
No Scale

Certification

This is to certify that the survey of the premises described and platted hereon were under my direction during the month of June, 1977

Registered Civil Engineer — 6-21-77 Date

Benchmark: Brass Cap located in concrete 19.91 feet Northwest of Northwesterly Property Corner Elevation = 100.00 - Arizona Highway Department

DIN# 577667

RECEIVED
OCT 14 1977
ASSOCIATED ENGINEERS

AMWEST ENGINEERING CO.
PHOENIX ARIZONA

Result of Survey for Bill Latouf

JOB NO.	SCALE	DATE	SHEET
77074	1" = 60'	June, 1977	1 of 1

BRUNING 40-105 30/105