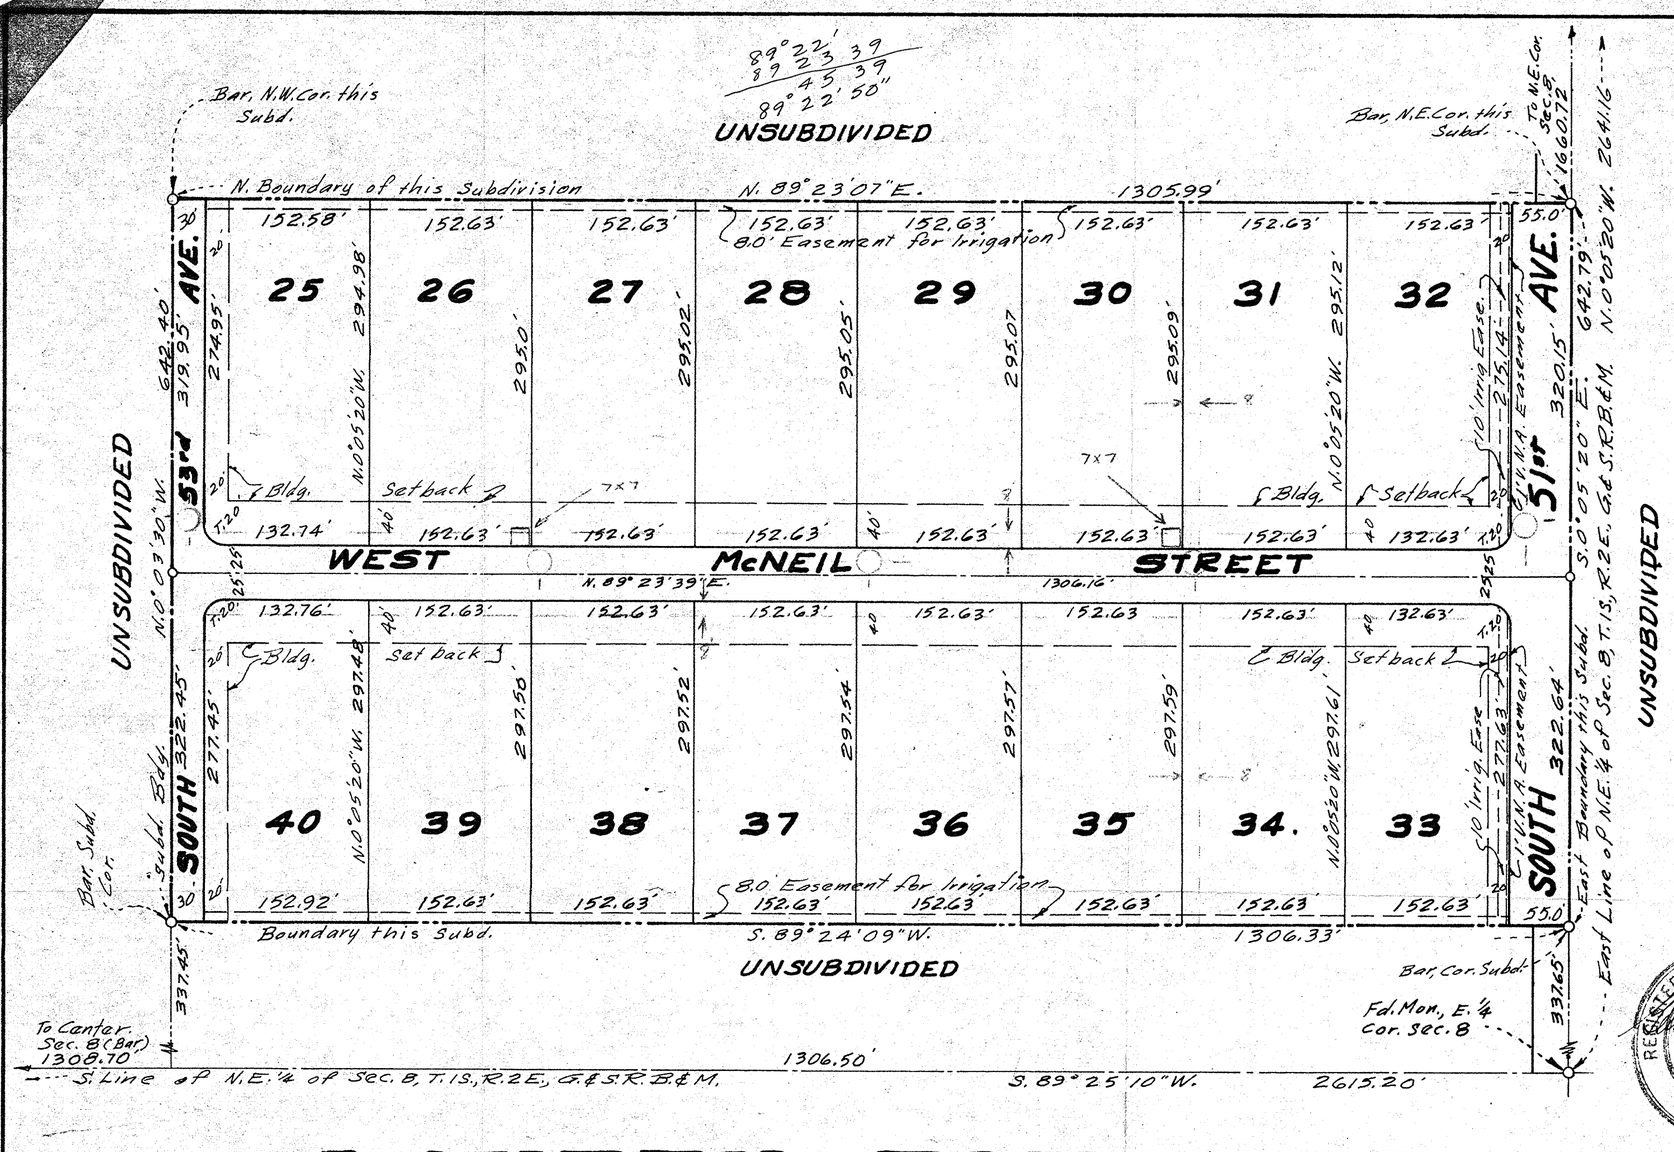

N

Scale 1"=100'

For Restrictions see Docket , Page , M.C.R.

APPROVAL

This plat was approved by the Board of Supervisors of Maricopa County, Arizona this day of , 1972.

By: _____
Chairman

Attest: _____
Clerk of the Board

337.65
322.64
660.29

CERTIFICATION

I hereby certify that the survey and subdivision of the premises platted hereon was done under my direction during the month of June, 1972.

_____
Registered Land Surveyor
#2217

REGISTERED LAND SURVEYOR
CERTIFICATE NO.
GEORGE A. RICH
DEC. 31, 1972
ARIZONA, U.S.A.

6-6-72

LAVEEN ESTATES

PART OF THE N.E. 1/4 OF SEC. 8, T. 1S., R. 2E., G.&S.R.B.&M.

24 09
02 05"
22 04"

DEDICATION

STATE OF ARIZONA }S.S.
COUNTY OF MARICOPA }

Know all men by these presents that the Laveen Development Company, an Arizona Corporation, has subdivided under the name of LAVEEN ESTATES, that part of the N.E. 1/4 of Sec. 8, T.1S., R.2E., G.&S.R.B.&M. as platted hereon and hereby publishes this plat as and for the plat of LAVEEN ESTATES and hereby declares that said plat sets forth the location and gives the dimensions of the Lots, streets and easements constituting same and that each Lot or street shall be known by the number or name given to each respectively on said plat and hereby dedicates to the public for use as such the streets as shown on said plat and provides the easements for the purpose shown on plat.

In witness whereof the Laveen Developement Company has caused its corporate name to be signed and its corporate seal to be affixed and the same to be attested by the signature of Roy W. Cheatham, its President, being duly authorised so to do.

LAVEEN DEVELOPMENT COMPANY

By: _____
President

DIN # 57770

ACKNOWLEDGMENT

STATE OF ARIZONA }S.S.
COUNTY OF MARICOPA }

On this day of , 1972, before me, the undersigned officer personally appeared Roy W. Cheatham, who acknowledged himself to be the president of the Laveen Development Company and that he as such officer executed the foregoing instrument for the purposes therein contained by signing the name of the corporation by himself, being authorized so to do.

In witness whereof I hereunto set my hand and official seal.

_____
Notary public

My commission expires: _____

PRE-FINAL
7-6-72