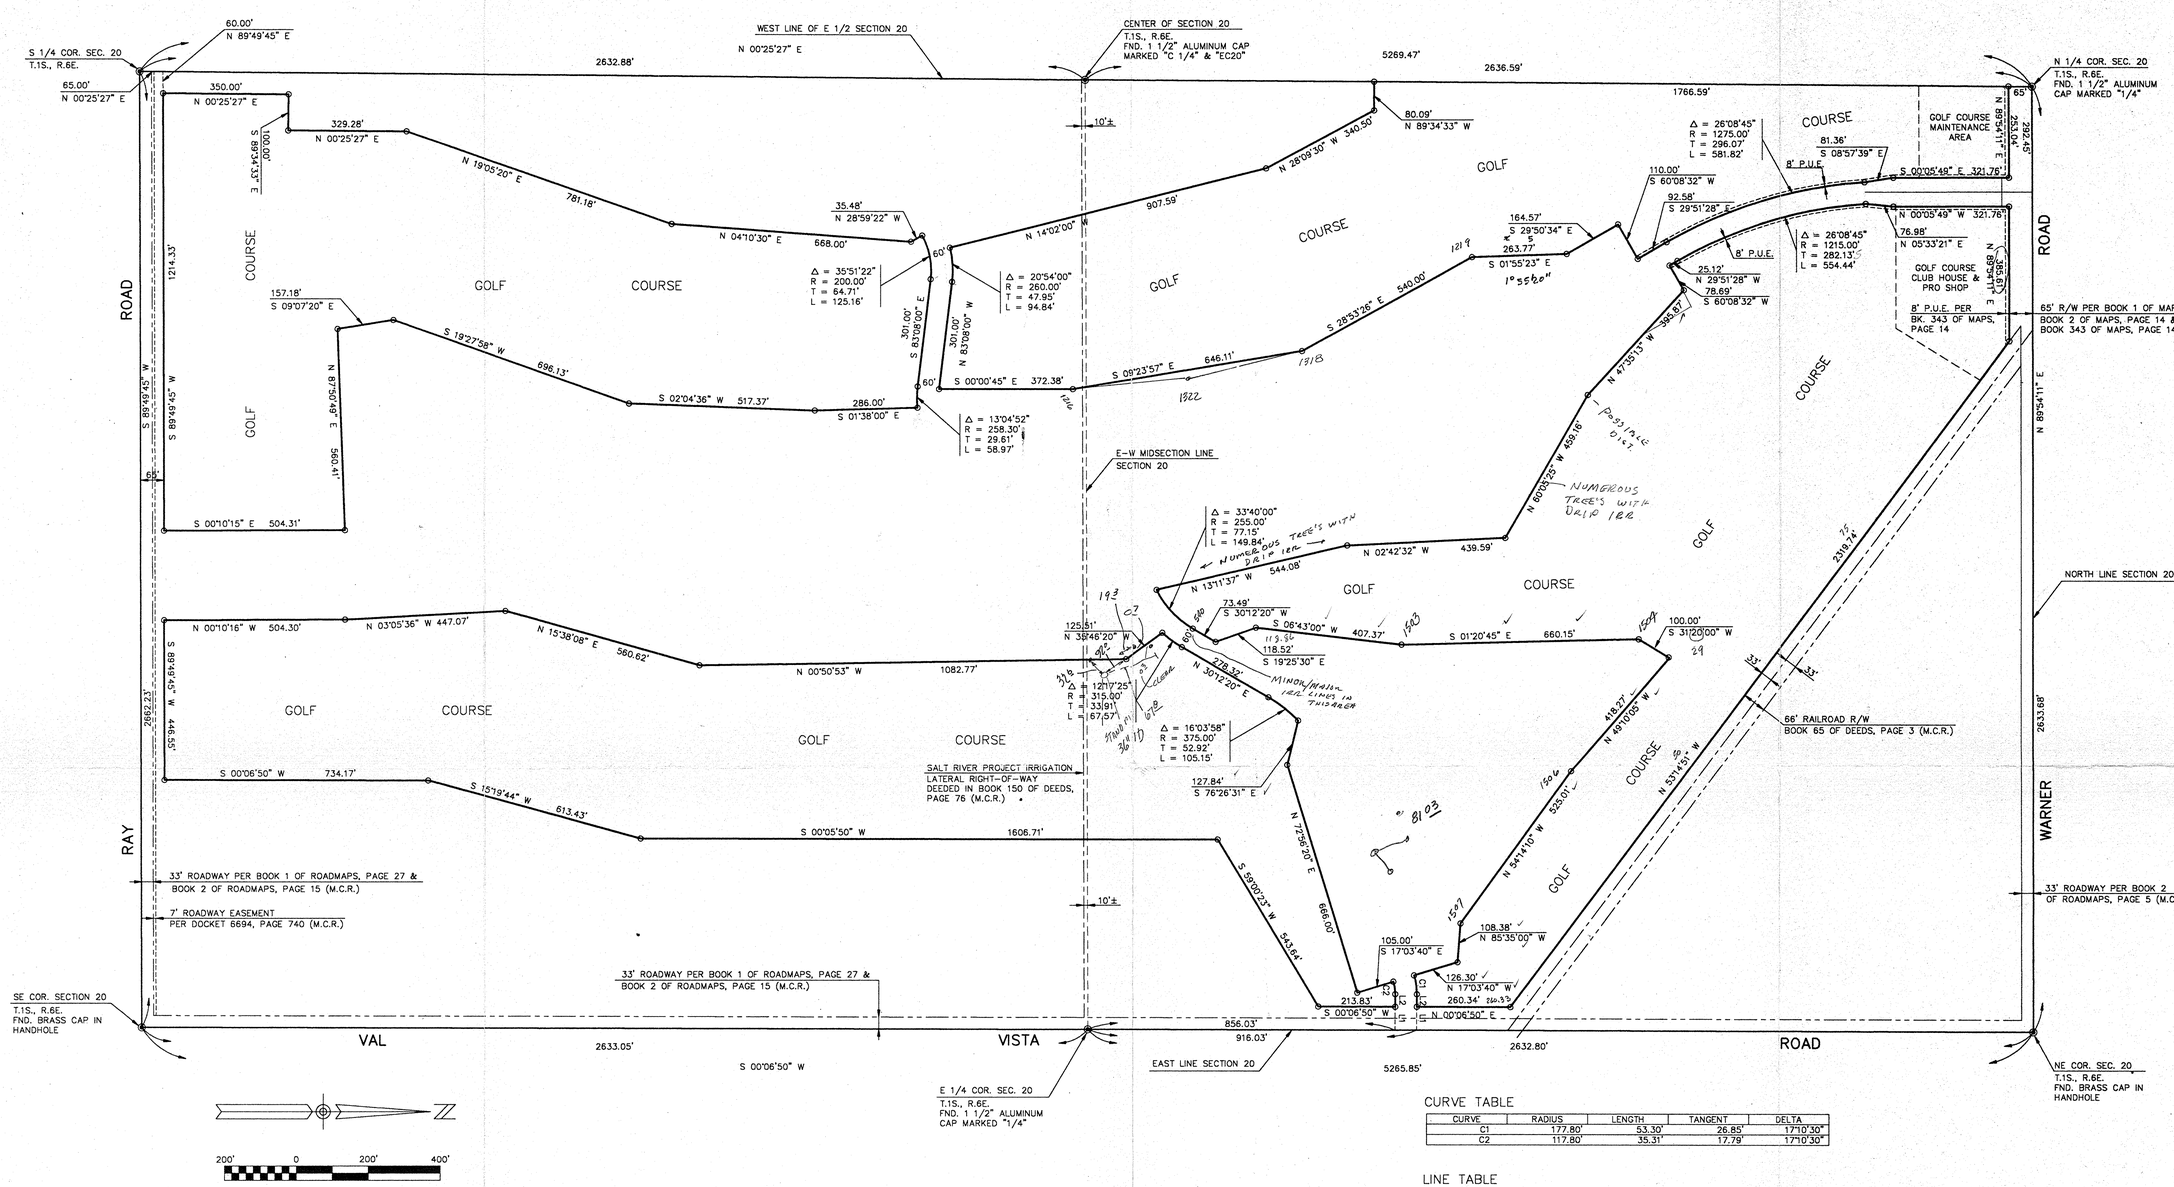

CURVE TABLE

CURVE	RADIUS	LENGTH	TANGENT	DELTA
C1	177.80'	53.30'	26.85'	17°10'30"
C2	117.80'	35.31'	17.79'	17°10'30"

LINE TABLE

LINE	DIRECTION	DISTANCE
L1	S 89°53'10" E	65.00'
L2	S 89°53'10" E	35.00'

RESULTS OF SURVEY

A PORTION OF THE EAST 1/2, SECTION 20, T.1S., R.6E., G.& S.R.B. & M., MARICOPA COUNTY, ARIZONA

DIN # 57772

BASIS OF BEARING:

S 00°06'50" W ALONG THE EAST LINE OF THE SE 1/4 OF SECTION 20 RECORDED AS N 00°06'50" E, ALONG THE WEST LINE OF THE SW 1/4 OF SECTION 21, ON RESULTS OF SURVEY MAP IN BOOK 169 OF PLATS, PAGE 49, MARICOPA COUNTY RECORDERS OFFICE, PHOENIX, ARIZONA.

LEGEND

◉ FOUND CORNER AS NOTED

○ SET 1/2" REBAR WITH PLASTIC # RLS 10172

SURVEYORS CERTIFICATE:

I HEREBY CERTIFY THAT THE LAND SHOWN HEREON WAS SURVEYED UNDER MY DIRECTION AND THAT THIS PLAT IS A TRUE AND CORRECT REPRESENTATION OF THAT SURVEY, THAT THE CORNERS HAVE BEEN FOUND OR SET AS INDICATED HEREON, ALL IN COMPLIANCE WITH THE MINIMUM STANDARDS FOR LAND SURVEYS AS ADOPTED BY THE ARIZONA BOARD OF TECHNICIAL REGISTRATION, NOVEMBER 15, 1989, (CLASS "A" ACCURACY: MAX. ERROR, ONE PART PER FIFTEEN THOUSAND (1:15,000) IN COMBINATION OF DISTANCE/DIRECTION) AND THAT, EXCEPT AS SHOWN HEREON THERE ARE NO ENCROACHMENTS UNTO OR FROM THE SUBJECT PROPERTY.

RAYMOND W. STADLER, R.L.S.
17505

REGISTERED LAND SURVEYOR 17505 RAYMOND W. STADLER 6/3/93 ARIZONA, U.S.A.

WESTERN SKIES GOLF COURSE
RESULTS OF SURVEY

STADLER CONSULTING ENGINEERS
1824 WEST BROADWAY ROAD
PHOENIX, ARIZONA 85041
(602) 268-8394

REVISIONS:

DWN.	DRS	CKD.	RWS	DATE 6/3/93

545-8974