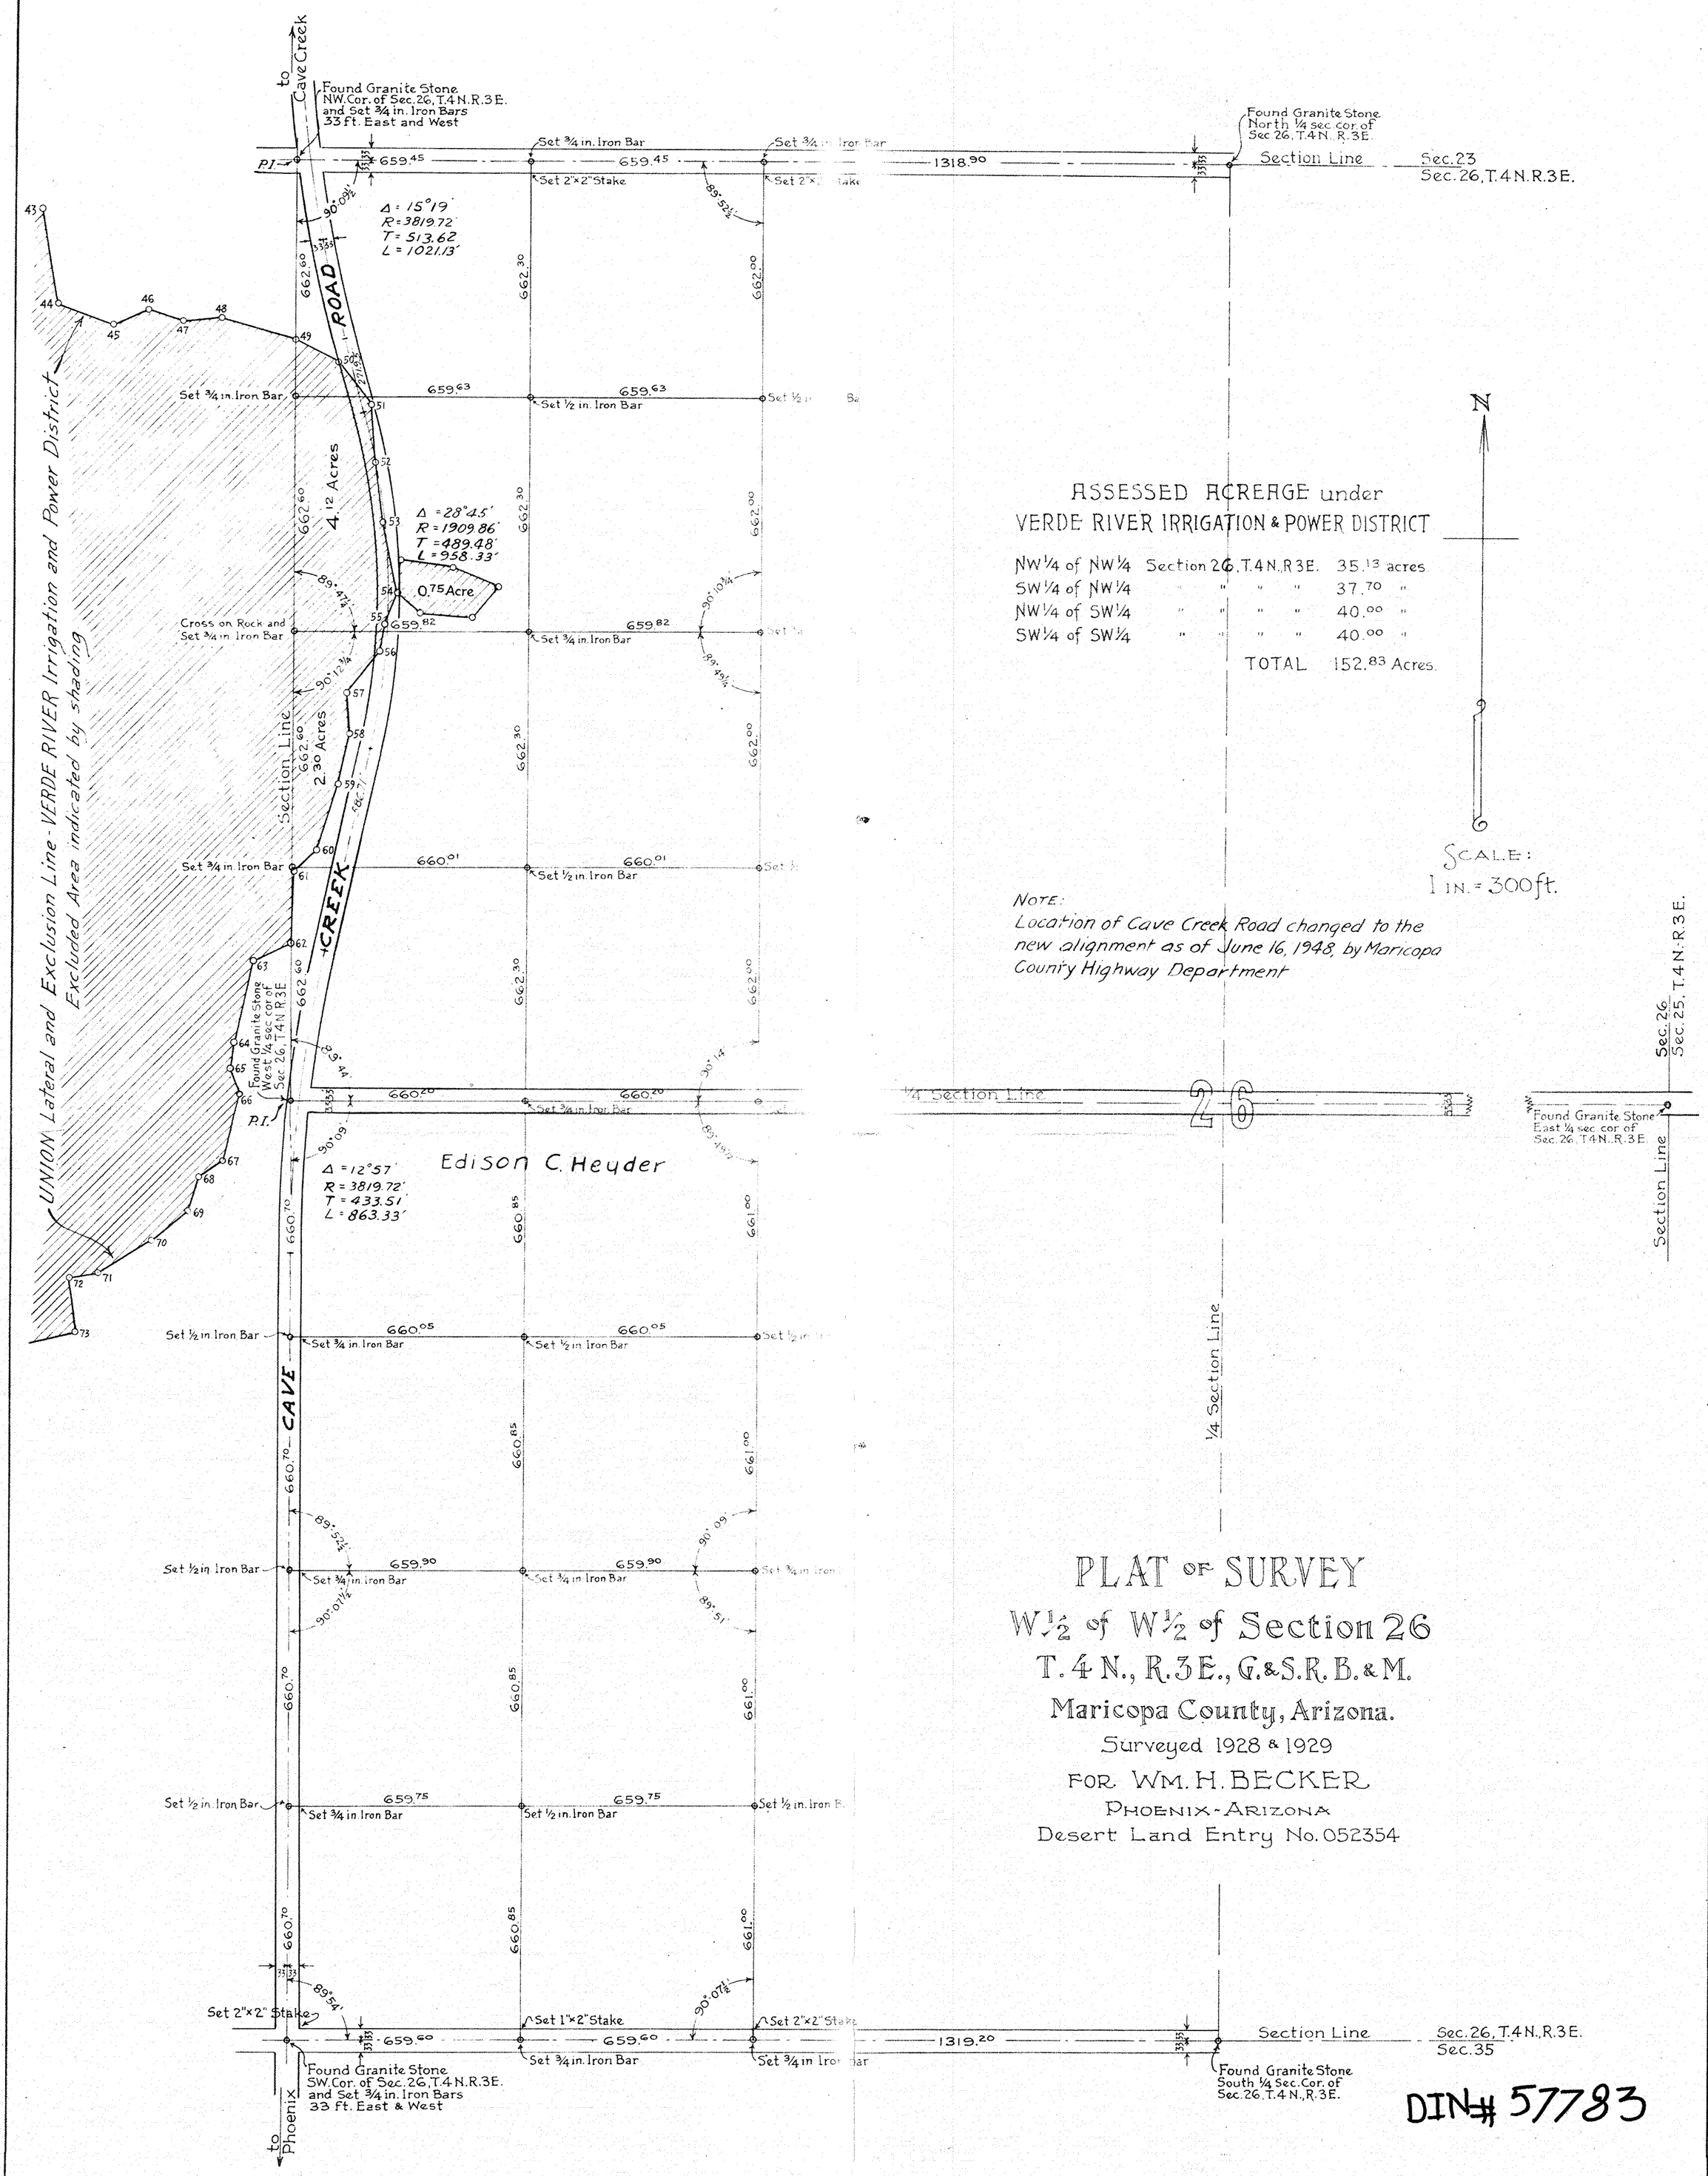


## ASSESSED ACREAGE under VERDE RIVER IRRIGATION & POWER DISTRICT

| | | | | |
|---|---|---|---|---|
| NW 1/4 of NW 1/4 | Section 26, | T.4N., | R.3E. | 35.13 acres |
| SW 1/4 of NW 1/4 | " | " | " | 37.70 " |
| NW 1/4 of SW 1/4 | " | " | " | 40.00 " |
| SW 1/4 of SW 1/4 | " | " | " | 40.00 " |
| | | TOTAL | | 152.83 Acres. |

*NOTE:*
*Location of Cave Creek Road changed to the new alignment as of June 16, 1948, by Maricopa County Highway Department*

# PLAT OF SURVEY

## W 1/2 of W 1/2 of Section 26
## T. 4 N., R. 3 E., G.&S.R.B.&M.
## Maricopa County, Arizona.

Surveyed 1928 & 1929

FOR WM. H. BECKER

PHOENIX - ARIZONA

Desert Land Entry No. 052354

DIN# 57783

JOB 2217 MAP-C 2993

1-39/40-33

FILE IN 272-1 UTOPIA GARDENS