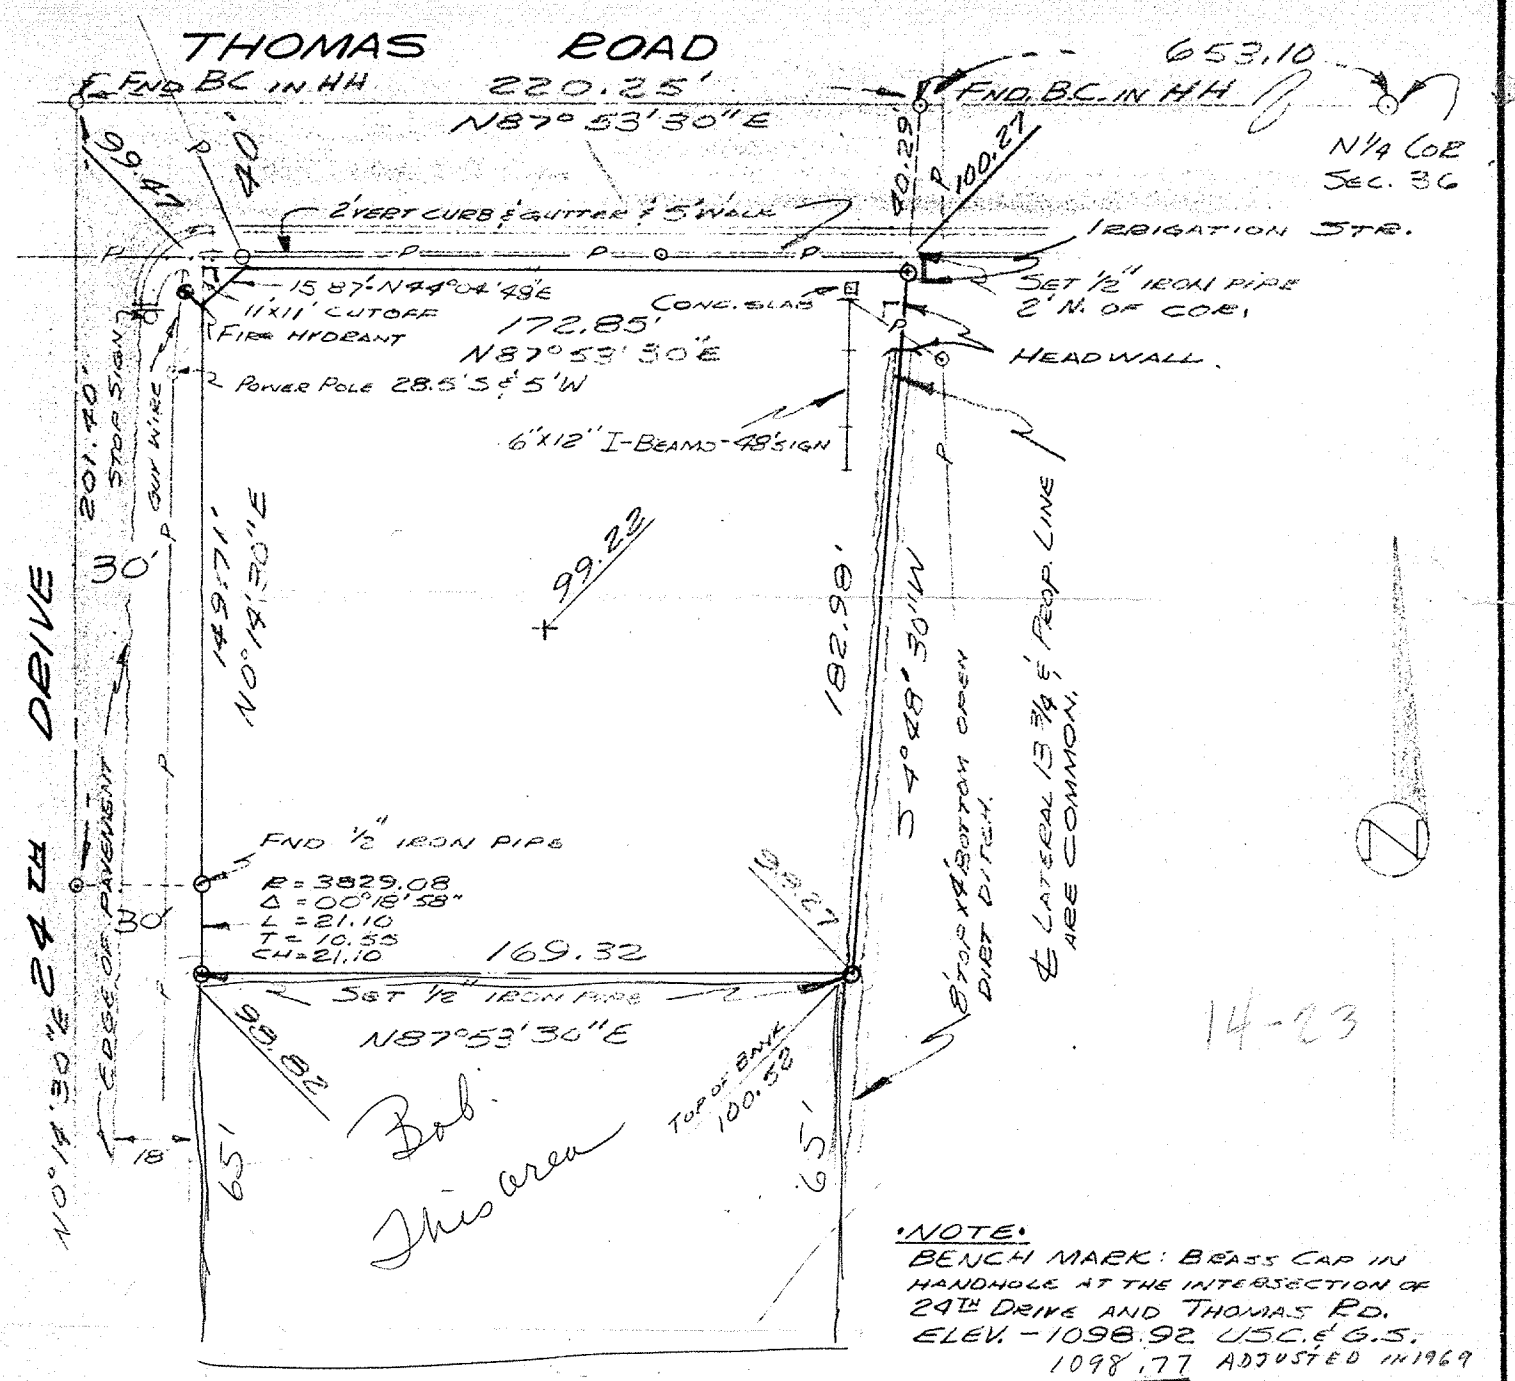

·NOTE·
BENCH MARK: BRASS CAP IN HANDHOLE AT THE INTERSECTION OF 24TH DRIVE AND THOMAS RD.
ELEV. - 1098.92 USC.& G.S.
1098.77 ADJUSTED IN 1969

THIS IS TO CERTIFY THAT THE SURVEY AND PLAT OF THE PREMISES DESCRIBED AND PLATTED HEREON WERE MADE UNDER MY DIRECTION DURING THE MONTH OF JANUARY, 1969.

James D. King 69
JAMES D. KING
REGISTERED LAND SURVEYOR

DIN# 57790

MAP SHOWING
RESULTS OF SURVEY OF
N. 185' TRACT B-TI-PA-CU TRACT BK 47, Pg 19
SITUATED IN
PART OF THE E 1/2 NW 1/4 SEC. 36
T. 2 N. R. 2 E. - G.& S.R.B.& M.
MARICOPA COUNTY, ARIZONA
FOR
FRANCHISE REALTY INTERSTATE CORP.
BY
HOLMQUIST AND KING
CONSULTING ENGINEERS
JOB No. 13122 MAP No. C-10695
SCALE: 1" = 50'