A PRELIMINARY PLAT OF

STANDAGE MOBILE HOME ESTATES

A MOBILE HOME SUBDIVISION IN PART OF THE NE 1/4 SEC. 7, T.1N., R.6E., G.&S.R.B.&M. MARICOPA CO. ARIZ.

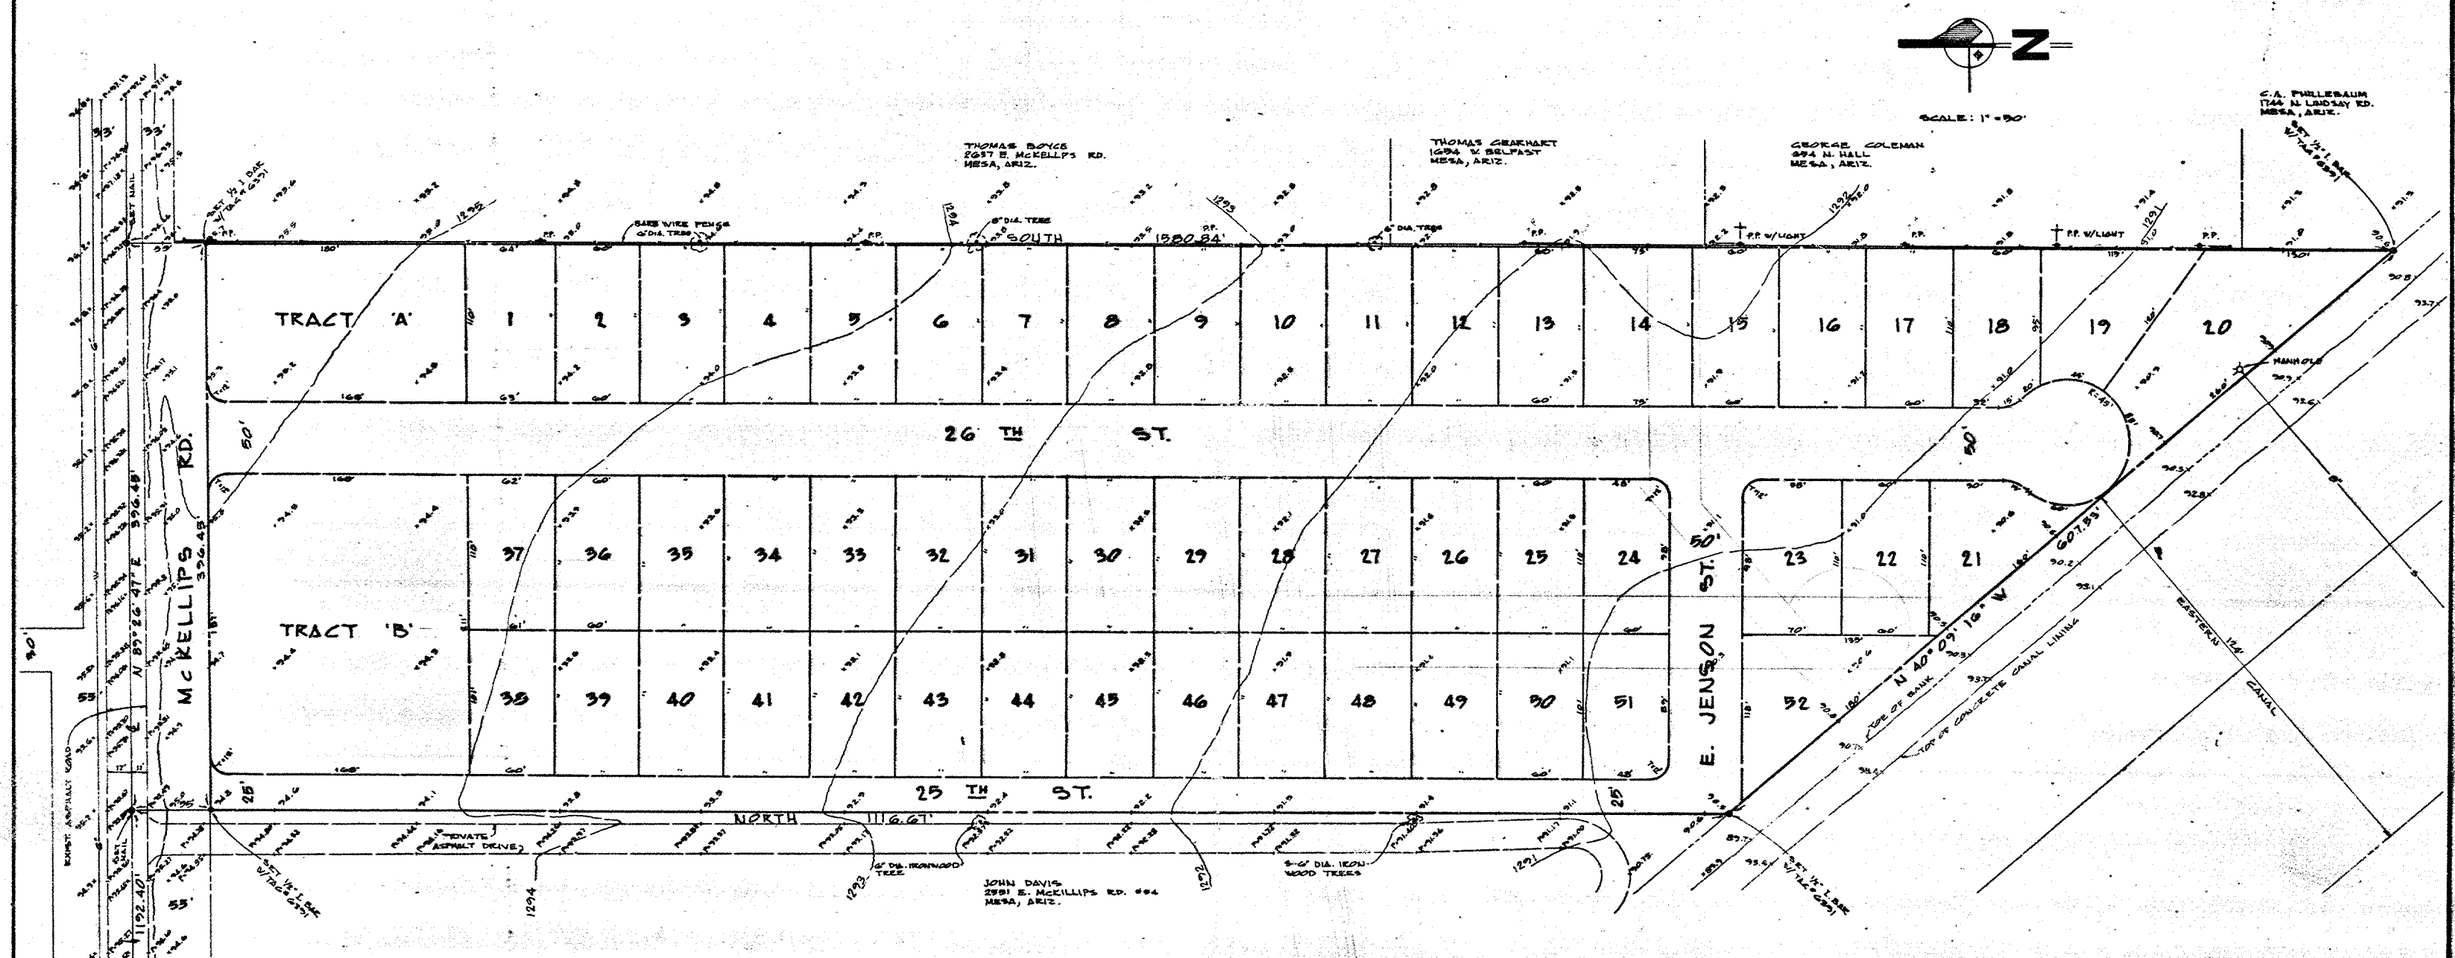

DEVELOPER

CHARLES G. STANDAGE
419 W. PEPPER ST.
MESA, ARIZONA
PHONE: 964-9283

ENGINEER

ASSOCIATED ENGINEERS, INC.
807 N. 3RD ST.
PHOENIX, ARIZONA, 85004
PHONE: 258-7191

UTILITIES

GAS	– CITY OF MESA
WATER	– "
SEWER	– "
ELECTRIC	– SALT RIVER PROJECT
TELEPHONE	– MOUNTAIN BELL

NOTES

ALL IMPROVEMENTS TO BE CONSTRUCTED TO THE LATEST MARICOPA COUNTY STANDARDS AND SPECIFICATIONS

ALL UTILITIES ARE TO BE UNDERGROUND

ALL SPACES FOR INDEPENDENT MOBILE HOMES ONLY (52)

ZONING

EXIST. - R5

BENCH MARK

M.C.H.D. BRASS CAP ON WEST END OF NORTH HEADWALL OVER EASTERN CANAL & McKELLIPS RD.
EL. = 1295.76

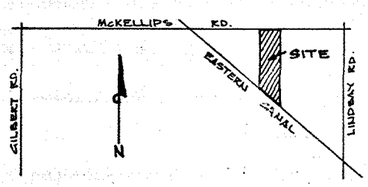

VICINITY MAP
N.T.S.

DIN# 57805

574-4

ASSOCIATED ENGINEERS
Civil Consultants
Phoenix Arizona

9-31-74