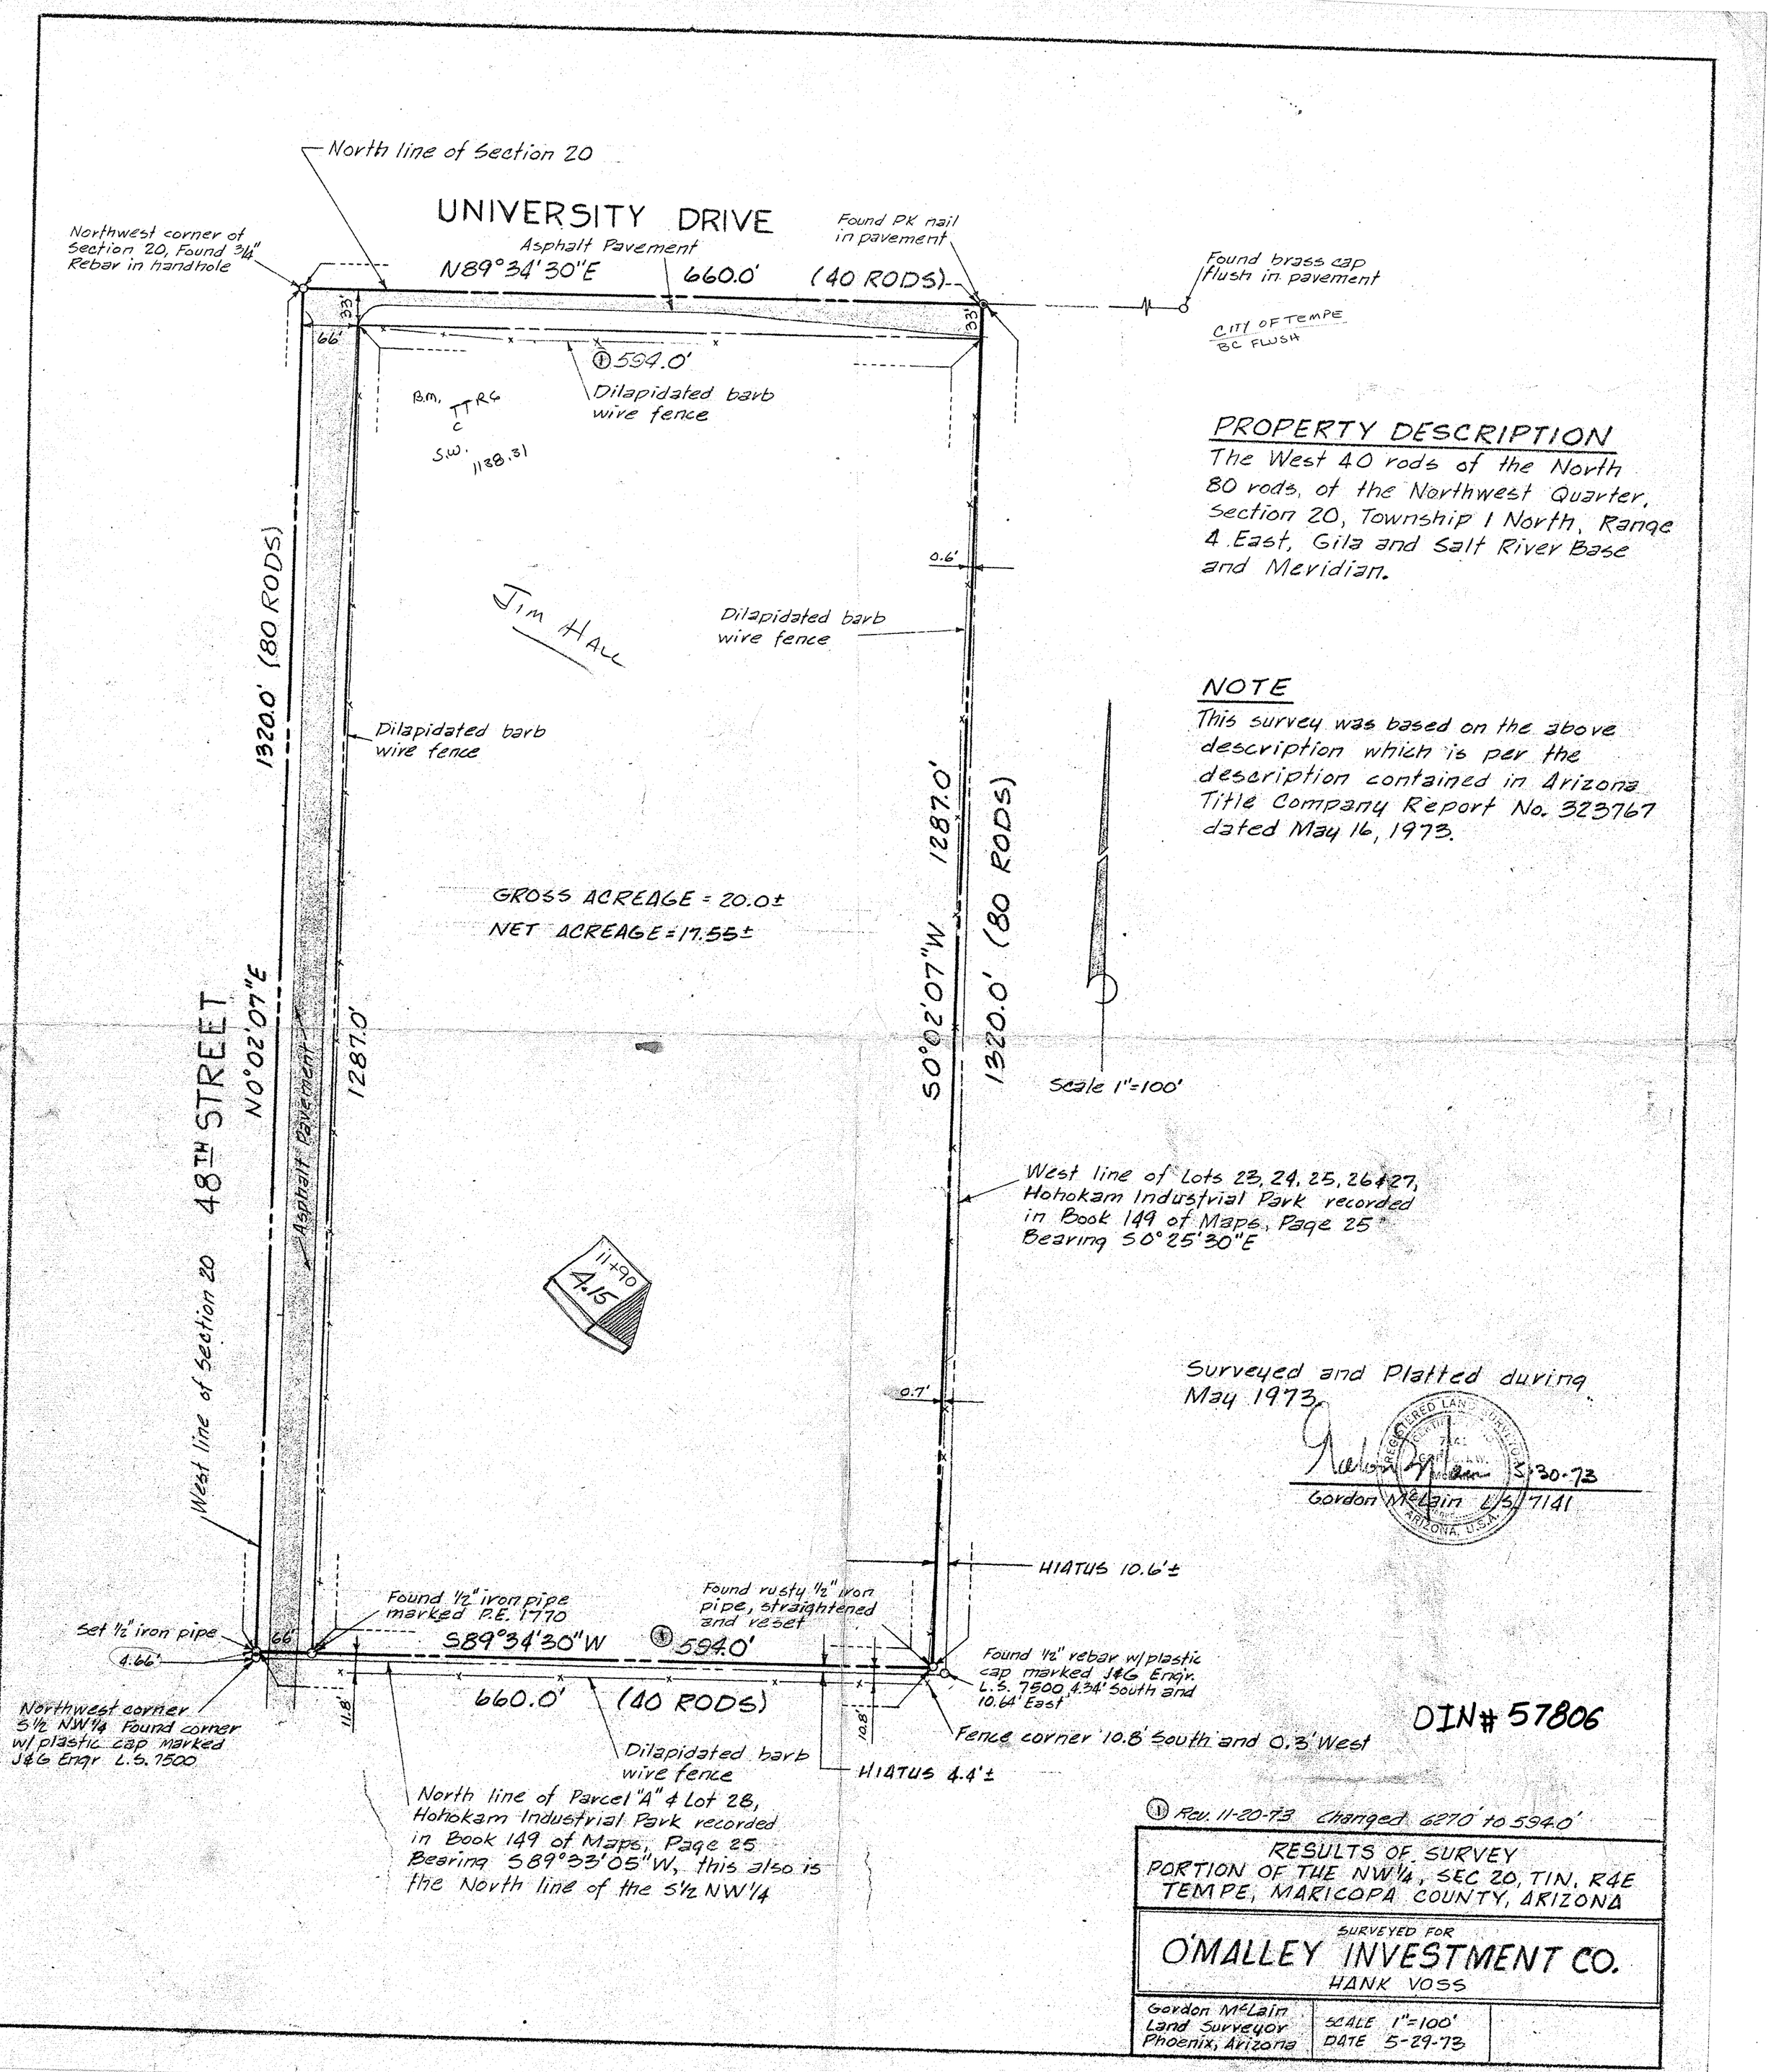

PROPERTY DESCRIPTION

The West 40 rods of the North 80 rods, of the Northwest Quarter, Section 20, Township 1 North, Range 4 East, Gila and Salt River Base and Meridian.

NOTE

This survey was based on the above description which is per the description contained in Arizona Title Company Report No. 323767 dated May 16, 1973.

Surveyed and Platted during May 1973

(1) Rev. 11-20-73 Changed 6270' to 5940'

RESULTS OF SURVEY
PORTION OF THE NW1/4, SEC 20, T1N, R4E
TEMPE, MARICOPA COUNTY, ARIZONA

SURVEYED FOR
O'MALLEY INVESTMENT CO.
HANK VOSS

Gordon McLain Land Surveyor Phoenix, Arizona	SCALE 1"=100' DATE 5-29-73	