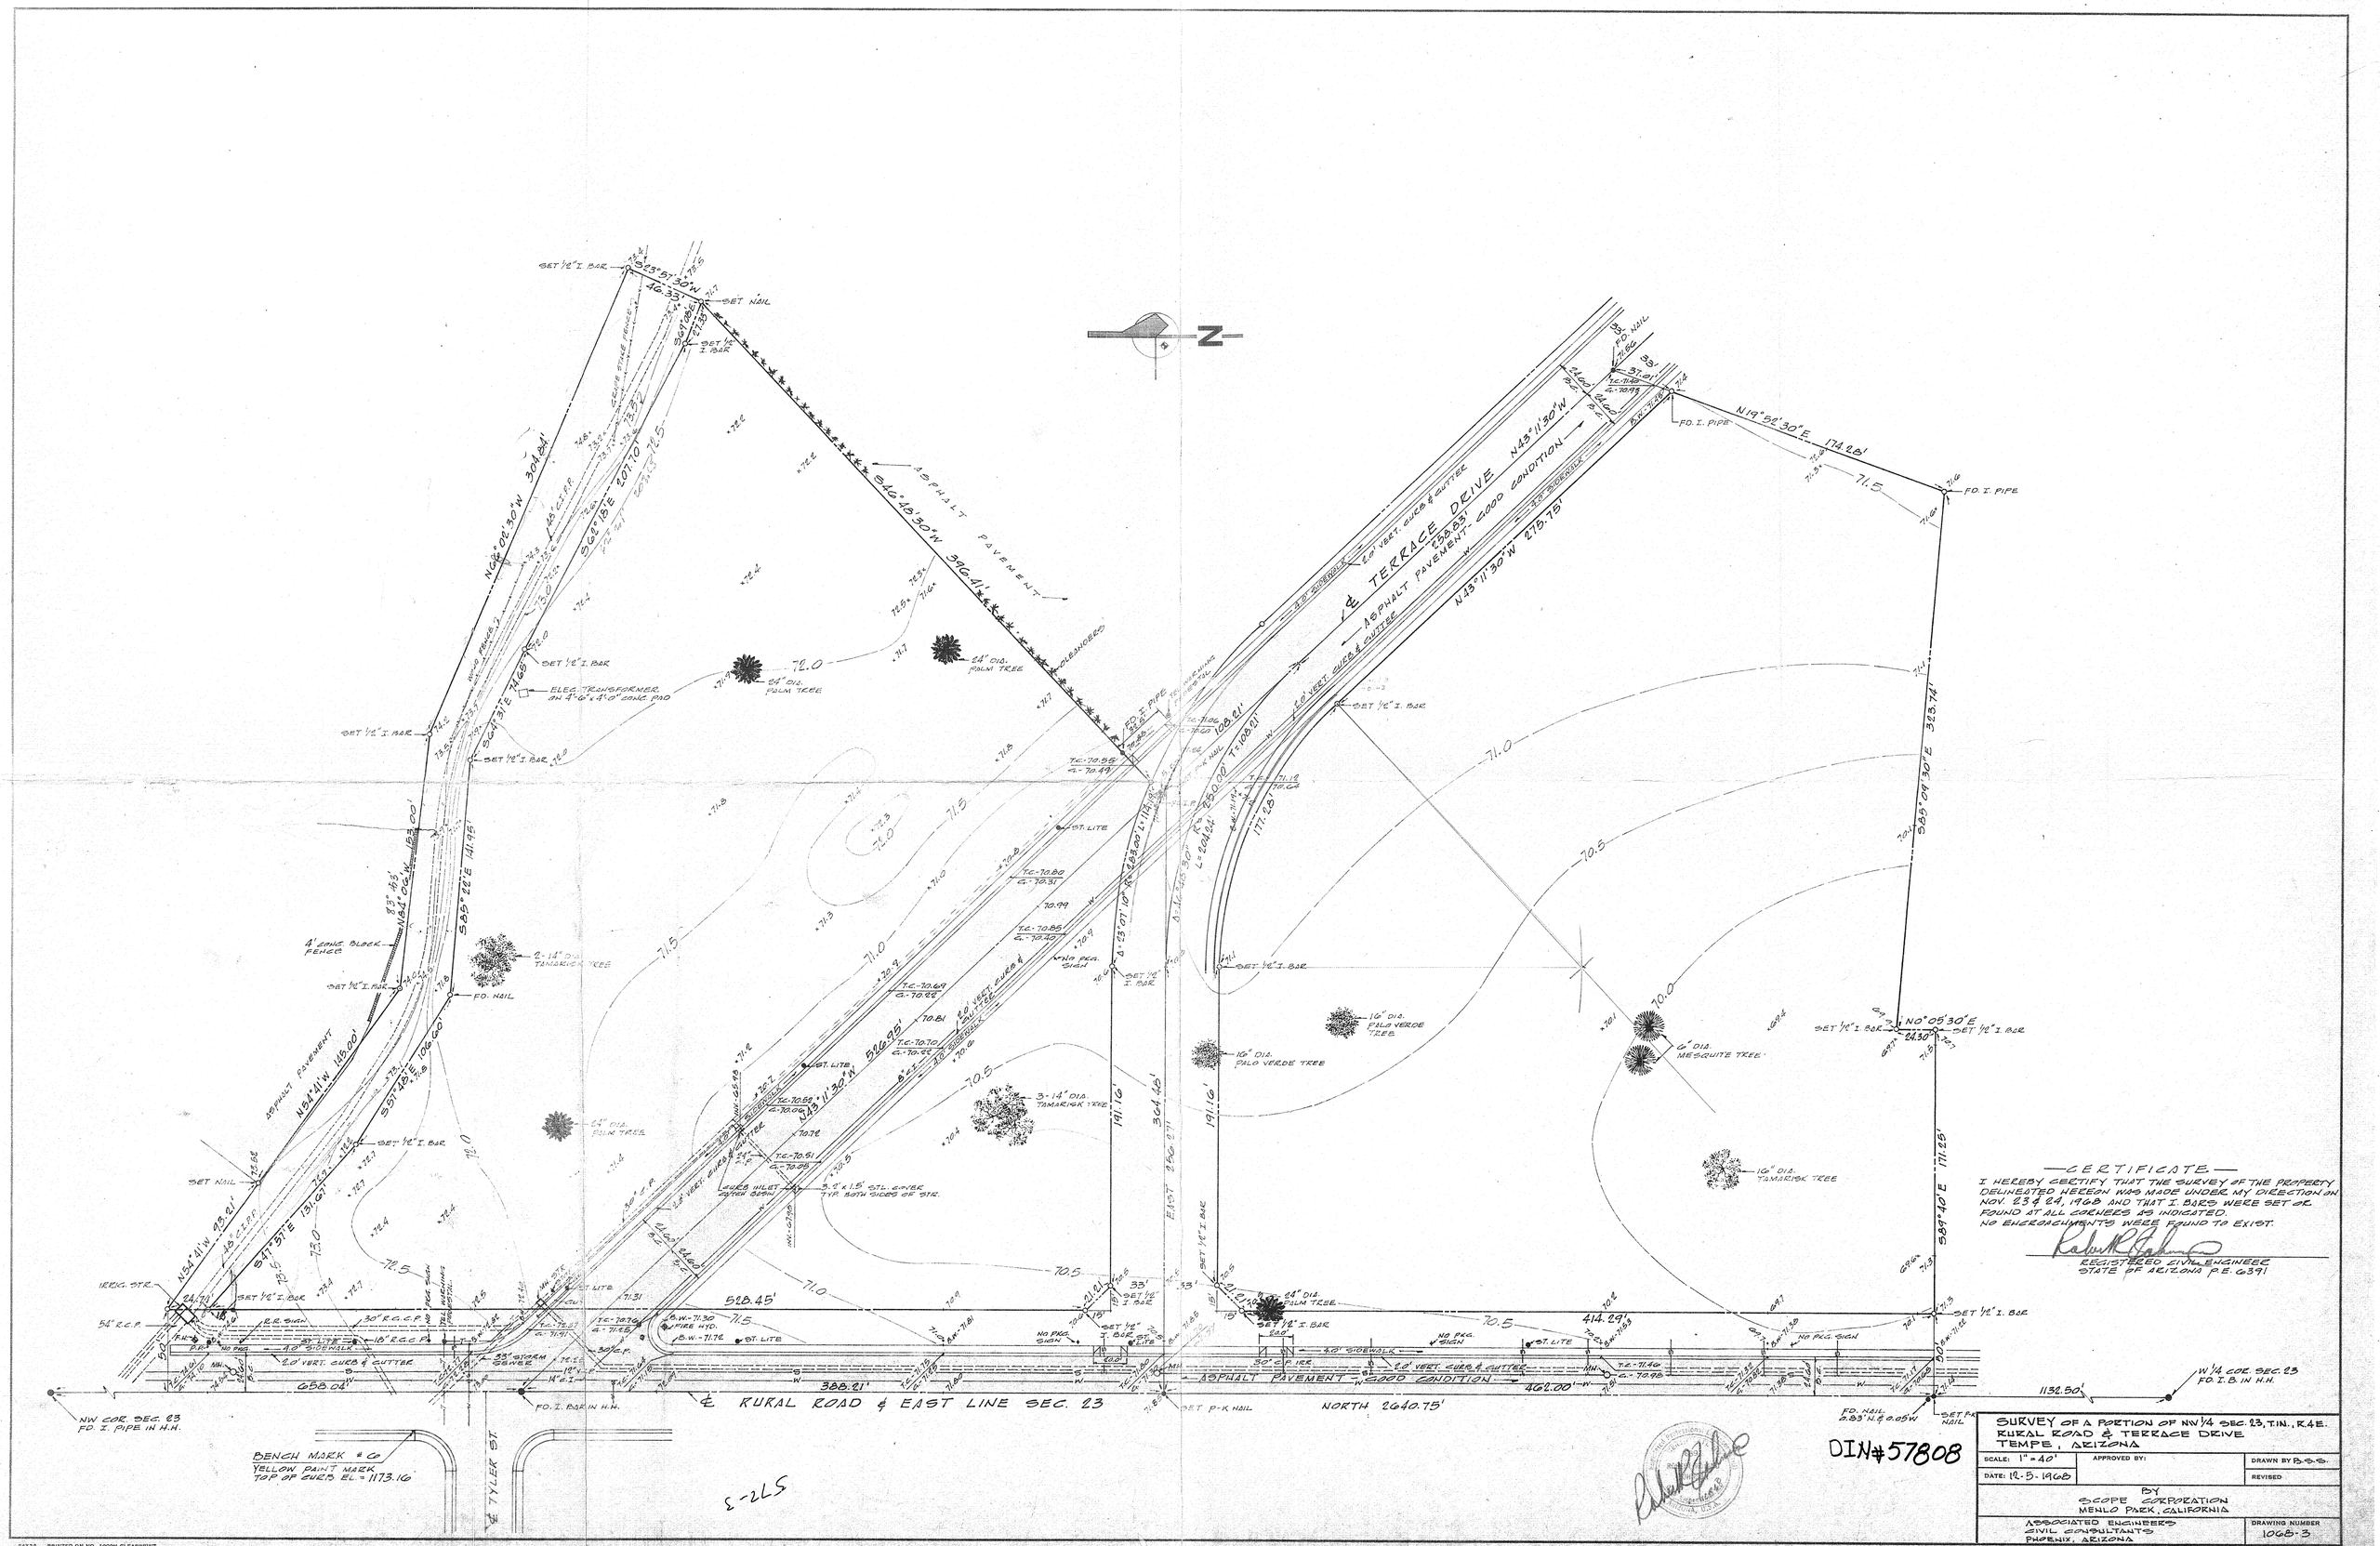

—CERTIFICATE—

I HEREBY CERTIFY THAT THE SURVEY OF THE PROPERTY DELINEATED HEREON WAS MADE UNDER MY DIRECTION ON NOV. 23 & 24, 1968 AND THAT I. BARS WERE SET OR FOUND AT ALL CORNERS AS INDICATED.
NO ENCROACHMENTS WERE FOUND TO EXIST.

REGISTERED CIVIL ENGINEER
STATE OF ARIZONA P.E. 6391

SURVEY OF A PORTION OF NW 1/4 SEC. 23, T.1N., R.4E.
RURAL ROAD & TERRACE DRIVE
TEMPE, ARIZONA

SCALE: 1" = 40'	APPROVED BY:	DRAWN BY B.S.S.
DATE: 12-5-1968		REVISED
BY SCOPE CORPORATION MENLO PARK, CALIFORNIA		
ASSOCIATED ENGINEERS CIVIL CONSULTANTS PHOENIX, ARIZONA		DRAWING NUMBER 1068-3

1068.3

8X10 PRINTED ON NO. 1000H CLEARPRINT