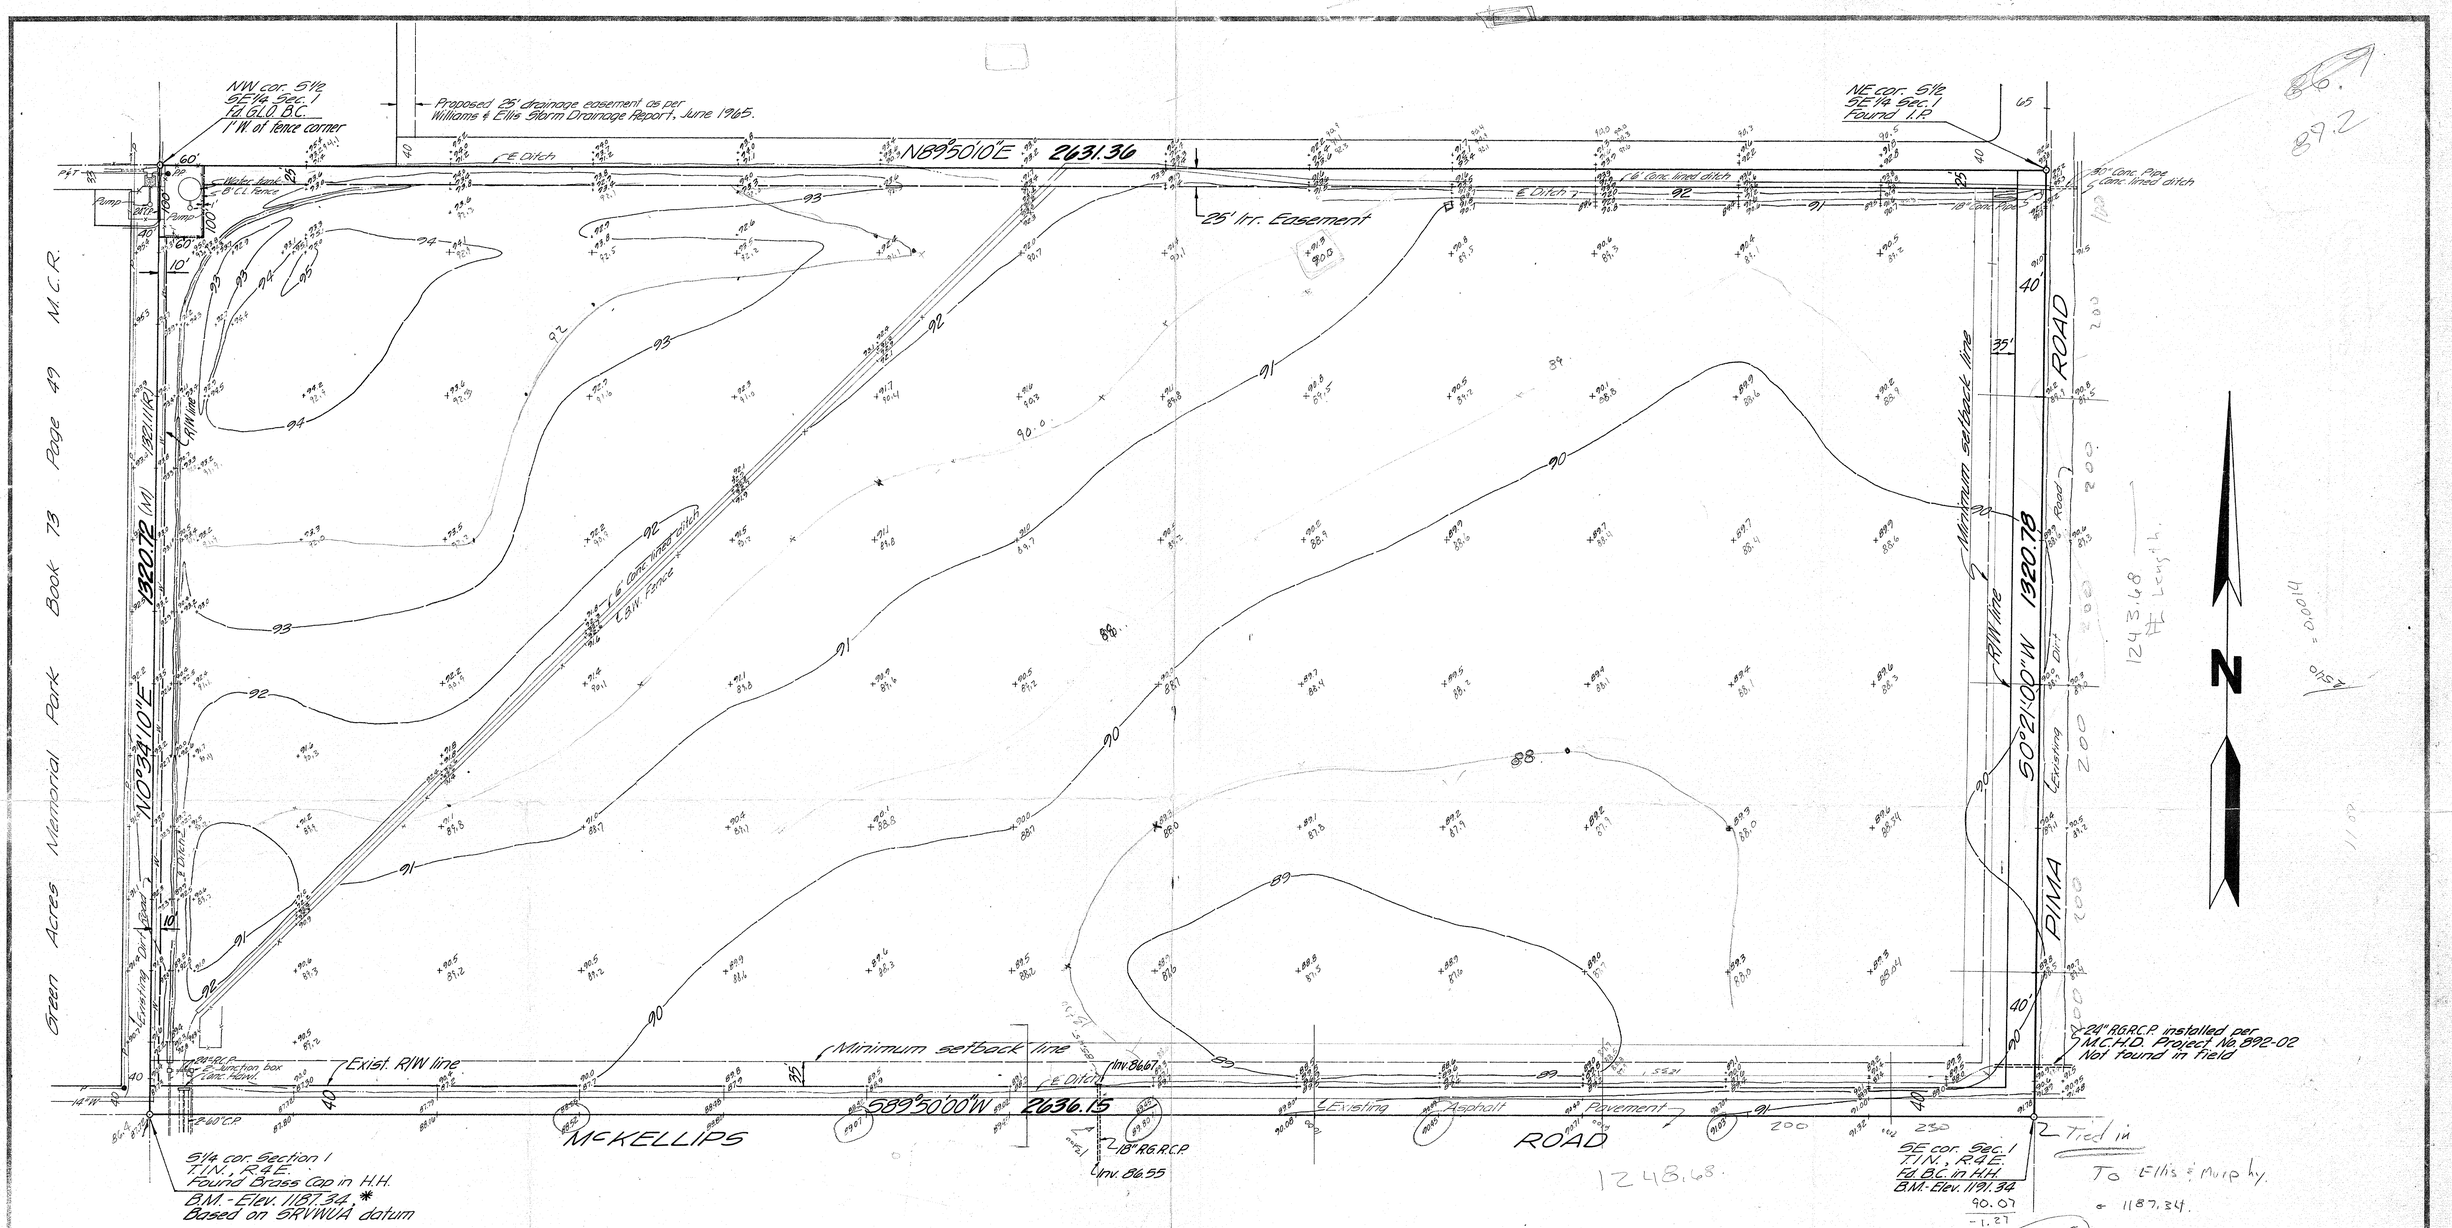

BOUNDARY SURVEY AND TOPOGRAPHIC MAP

OF

THE SOUTH 1/2 SE 1/4 SECTION 1,
T.1N., R4E., G. & S.R.M., MARICOPA
COUNTY, ARIZONA.

NOTE: Per Mr. R. Carutel, Realty Officer, Salt River Indian Agency, there is a water line easement over the West 5' and a well site easement in the West 60' of the North 100' of property surveyed.

* Equation of Elevation for brass cap in HH;
Ellis, Murphy And Holgate 1187.34 =
Hook, Rockwell & Zuendel 1186.02 = Assoc. Eng. 86.08

Revised as per Tel. conv. w/Herb Fond. 5-25-71 Dm
Added R/W data and easements. 9-8-70 Dm
Added prop. drainage easement 9-1-70 Dm
Revised boundary bearings & dimensions 8-26-70 Dm

ELLIS, MURPHY AND HOLGATE CONSULTING CIVIL ENGINEERS PHOENIX, ARIZONA				
Scale	Drawn	Date	Job No.	Client
1"=100'	DM	7-10-70	3541	SPIELMAN & FOND

10-20-71 Added equation of elevation. Dm

1272-4