RESULTS OF SURVEY

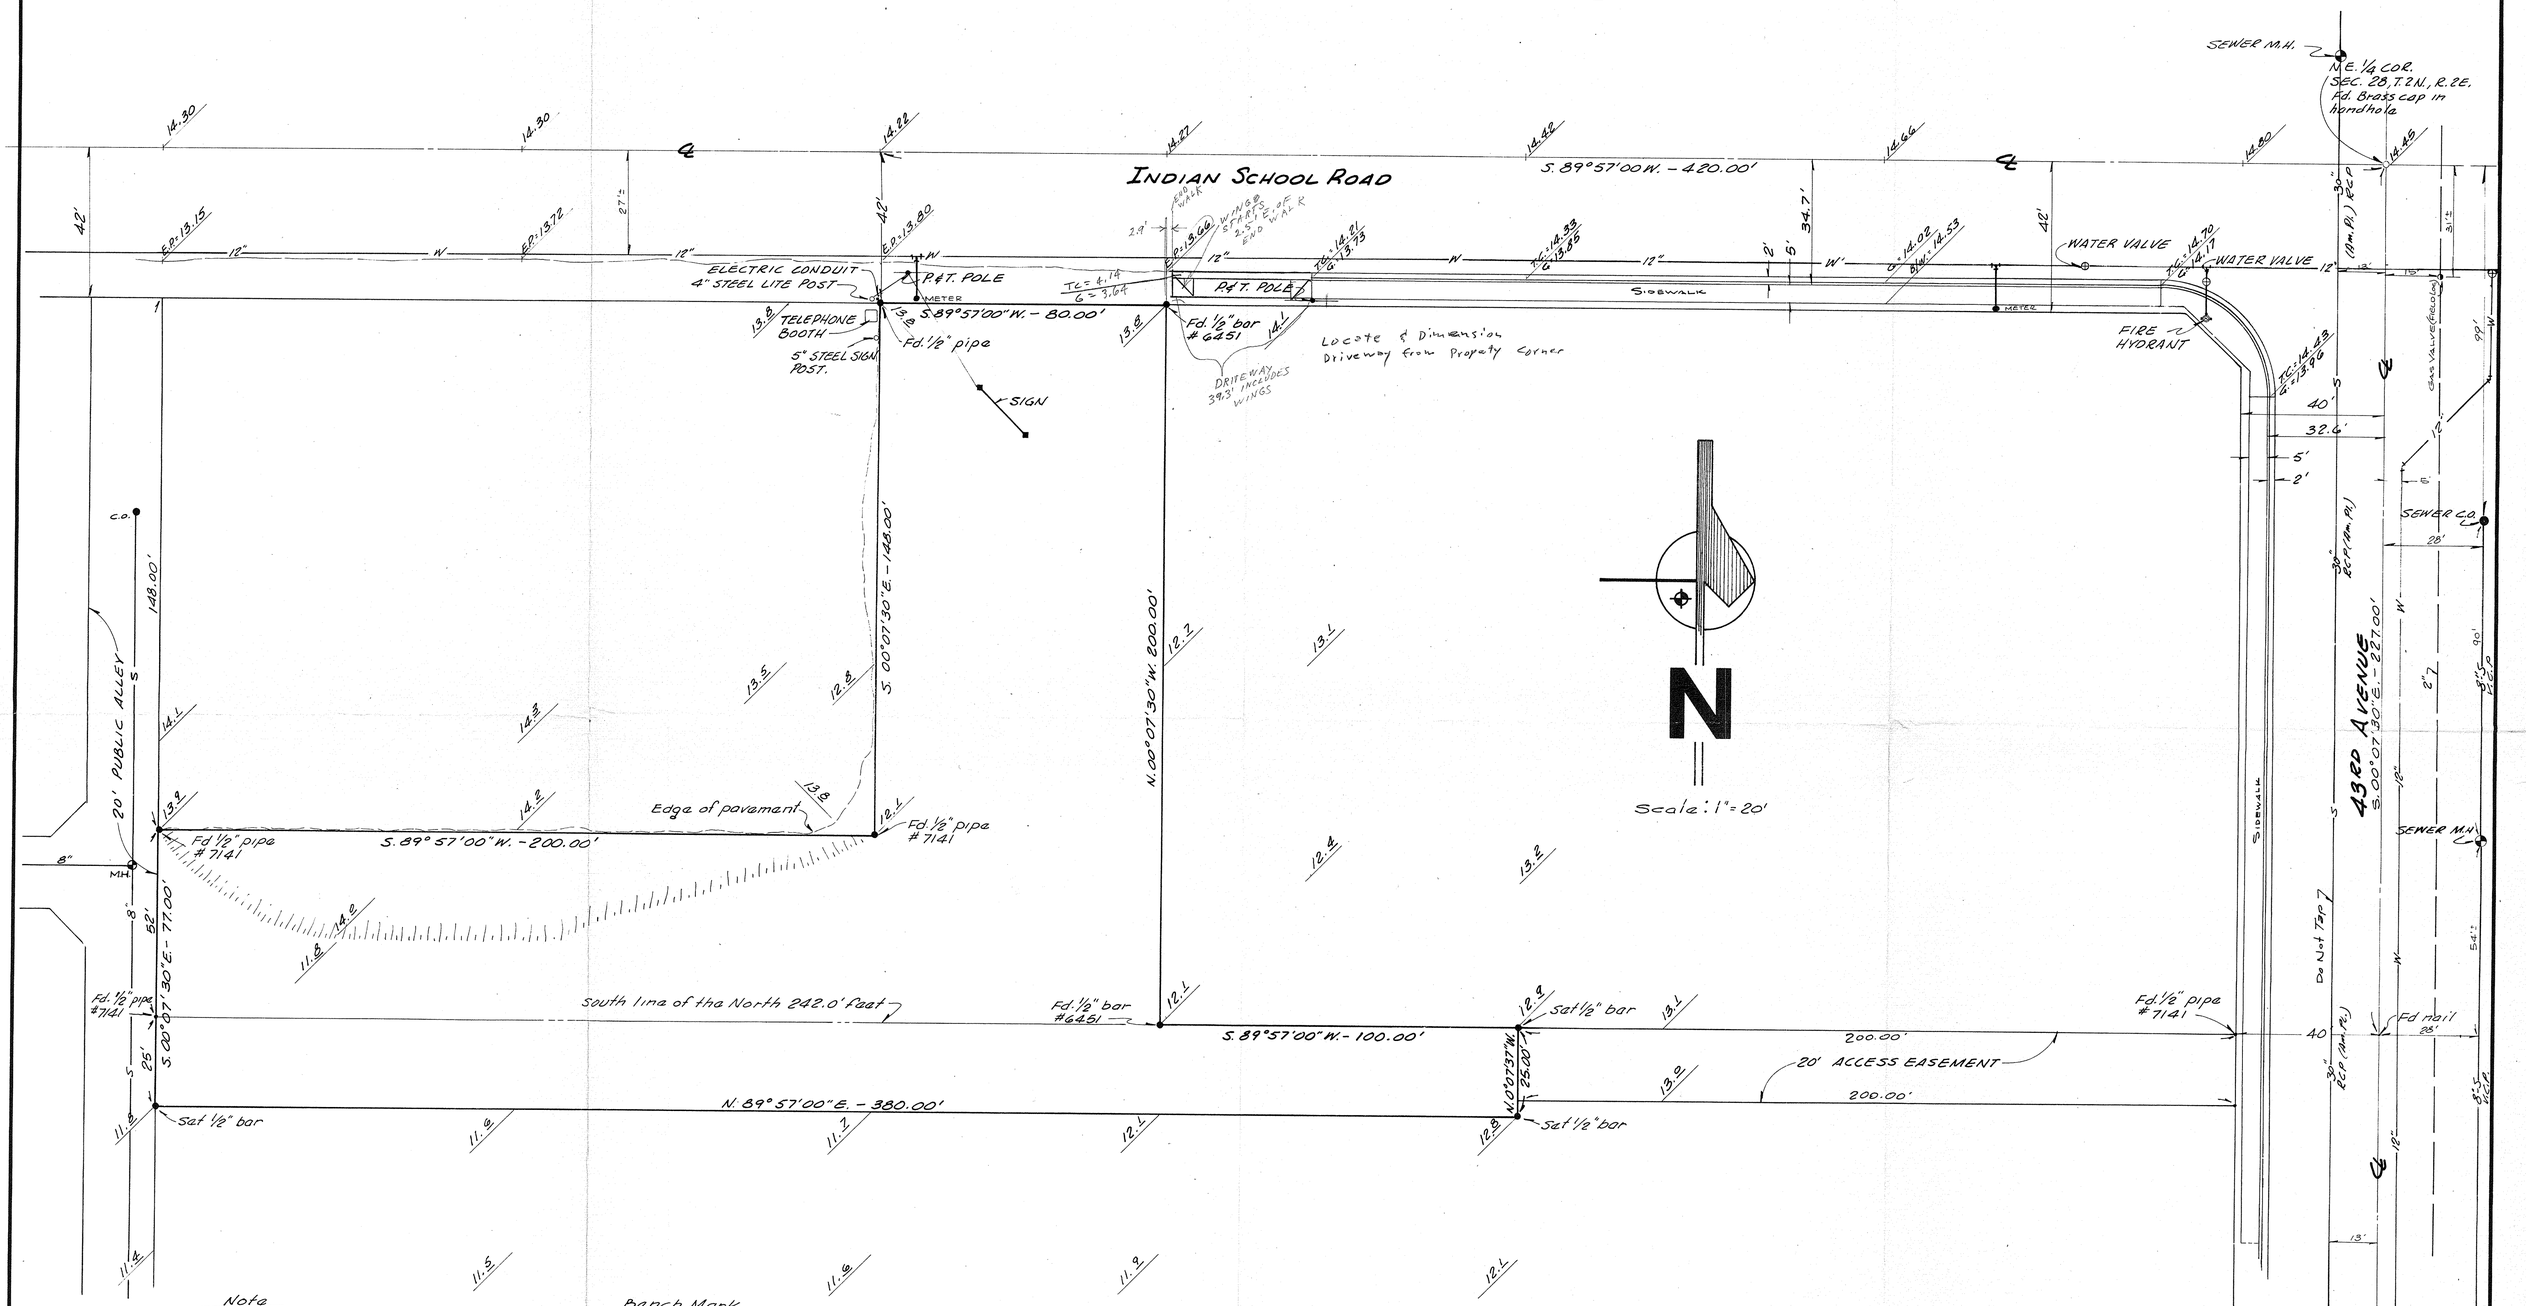

Note

Add 1000' to all grades shown for true elevations.

Bench Mark

Brass cap in hand hole @ 43rd Avenue and Indian School Road.
Elev. = 1114.45

Certificate

I certify by my seal and signature hereon that the survey of the property herein shown was preformed under my direction during the Month of July, 1972.
All corners were set or found as shown.

Legal Description

That part of the North 633 Feet of the East 640 Feet of the Northeast quarter of Section 28, Township 2 North, Range 2 East of the Gila and Salt River Base and Meridian, described as follows:

BEGINNING at a point S. 0°07'30"E. 42 feet and S. 89°57'0"W. 420 feet from the Northeast corner of said Section 28;
thence S. 0°07'30"E. 148.0 feet; thence S. 89°57'0"W. 200.0 feet;
thence S. 0°07'30"E. 77 feet; thence N. 89°57'0"E. 380. feet;
thence N. 0°07'37"W. 25.0 feet to a point on the South line of the North 242 feet;
thence S. 89°57'0"W. along said South line 100 feet; thence N. 0°07'30"W. 200 feet to a point on the South line of the North 42 feet; thence S. 89°57'0"W. along said South line 80.0 feet to the point of beginning.

DIN# 57813

ASSOCIATED ENGINEERS
Civil Consultants
Phoenix Arizona

672-3