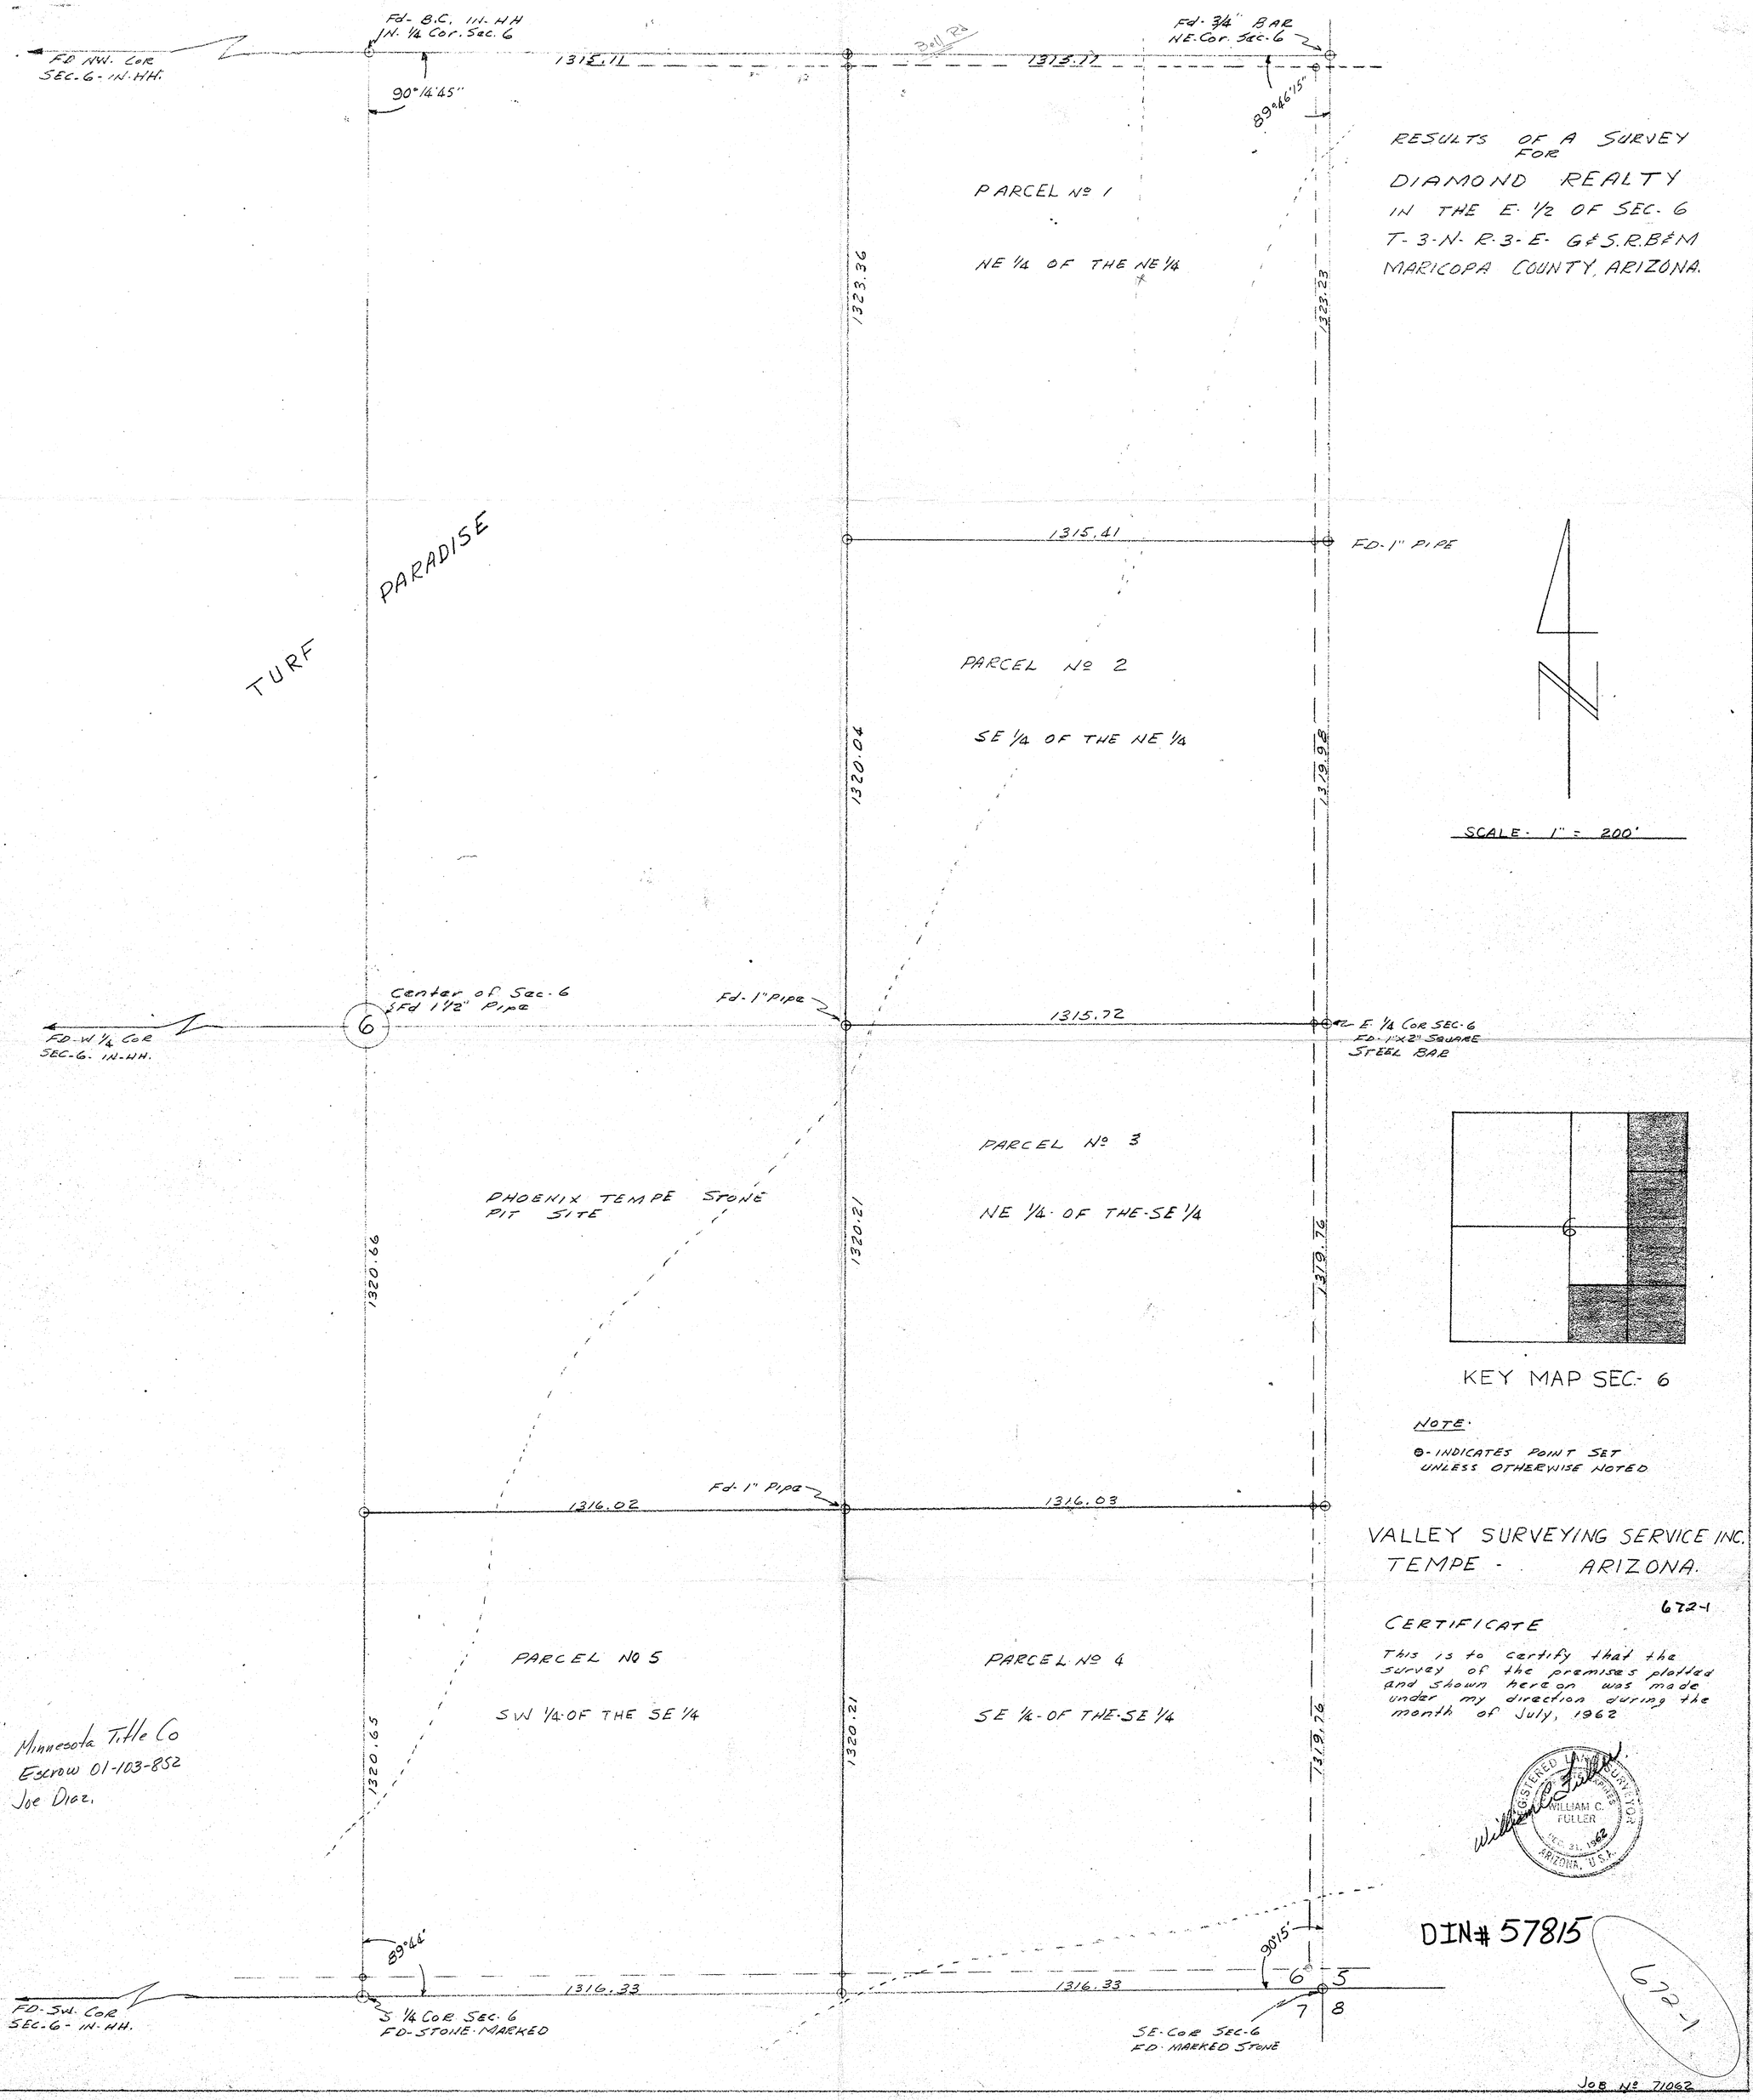

RESULTS OF A SURVEY
FOR
DIAMOND REALTY
IN THE E. 1/2 OF SEC. 6
T-3-N- R-3-E- G&S.R.B&M
MARICOPA COUNTY, ARIZONA.

SCALE- 1" = 200'

KEY MAP SEC- 6

NOTE:

⊙- INDICATES POINT SET
UNLESS OTHERWISE NOTED

VALLEY SURVEYING SERVICE INC.
TEMPE - ARIZONA.

6721

CERTIFICATE

This is to certify that the survey of the premises platted and shown hereon was made under my direction during the month of July, 1962

REGISTERED LAND SURVEYOR
WILLIAM C. FULLER
DEC. 31, 1962
ARIZONA, U.S.A.

DIN# 57815

6721

Minnesota Title Co
Escrow 01-103-852
Joe Diaz.

JOB Nº 71062