REPORT OF SURVEY

FOR

J.D. WAGONER — PEORIA, ARIZONA

OF

That Part of Sec. 22, T.3N., R.1E., G.&S.R. B&M Maricopa County, Arizona Described In Book of Deeds, 418, Page 37, M.C.R., Except that Portion Lying In The S.E ¼, S.E ¼, Said Sec. 22 And Subject To Highway Rights Of Way Described In Book 15 Of Deeds, Page 197, Book 334 Of Deeds, Page 1, Book 590 Of Deeds, Page 508 And As Shown On Page 57, Book 1 Of Road Maps, M.C.R.

Certification:
I certify that the survey of the premises shown hereon was made by me during the month of April, 1965

Eugene V. Skelley
Eugene V. Skelley R.L.S. 1681

REGISTERED LAND SURVEYOR — CERTIFICATE NO. 1681 — EUGENE V. SKELLEY — ARIZONA U.S.A.

Legend:

- ● = Property Corner or R/W Mon. found
- o = Property Corner Set
- R = Distance recited in book 418 of Deeds, Page 37, M.C.R.
- M = Measured in field on a course having R.
- C = Calc. Distance
- 526.91' = Measured and no Record Distance Found
- L.L.C. = Straight Line Between Ends of Curves

Note: Found Corners on West Line Property Were Verifed from West Line Sec. 22.

N

Scale 1" = 200'

Curve Data

Record	Measured
I = 26°04'	I = 26°05'49"
Ts. 592.52'	
Δc 17°01'	
D = 3°00'	
Δo 4°30'	

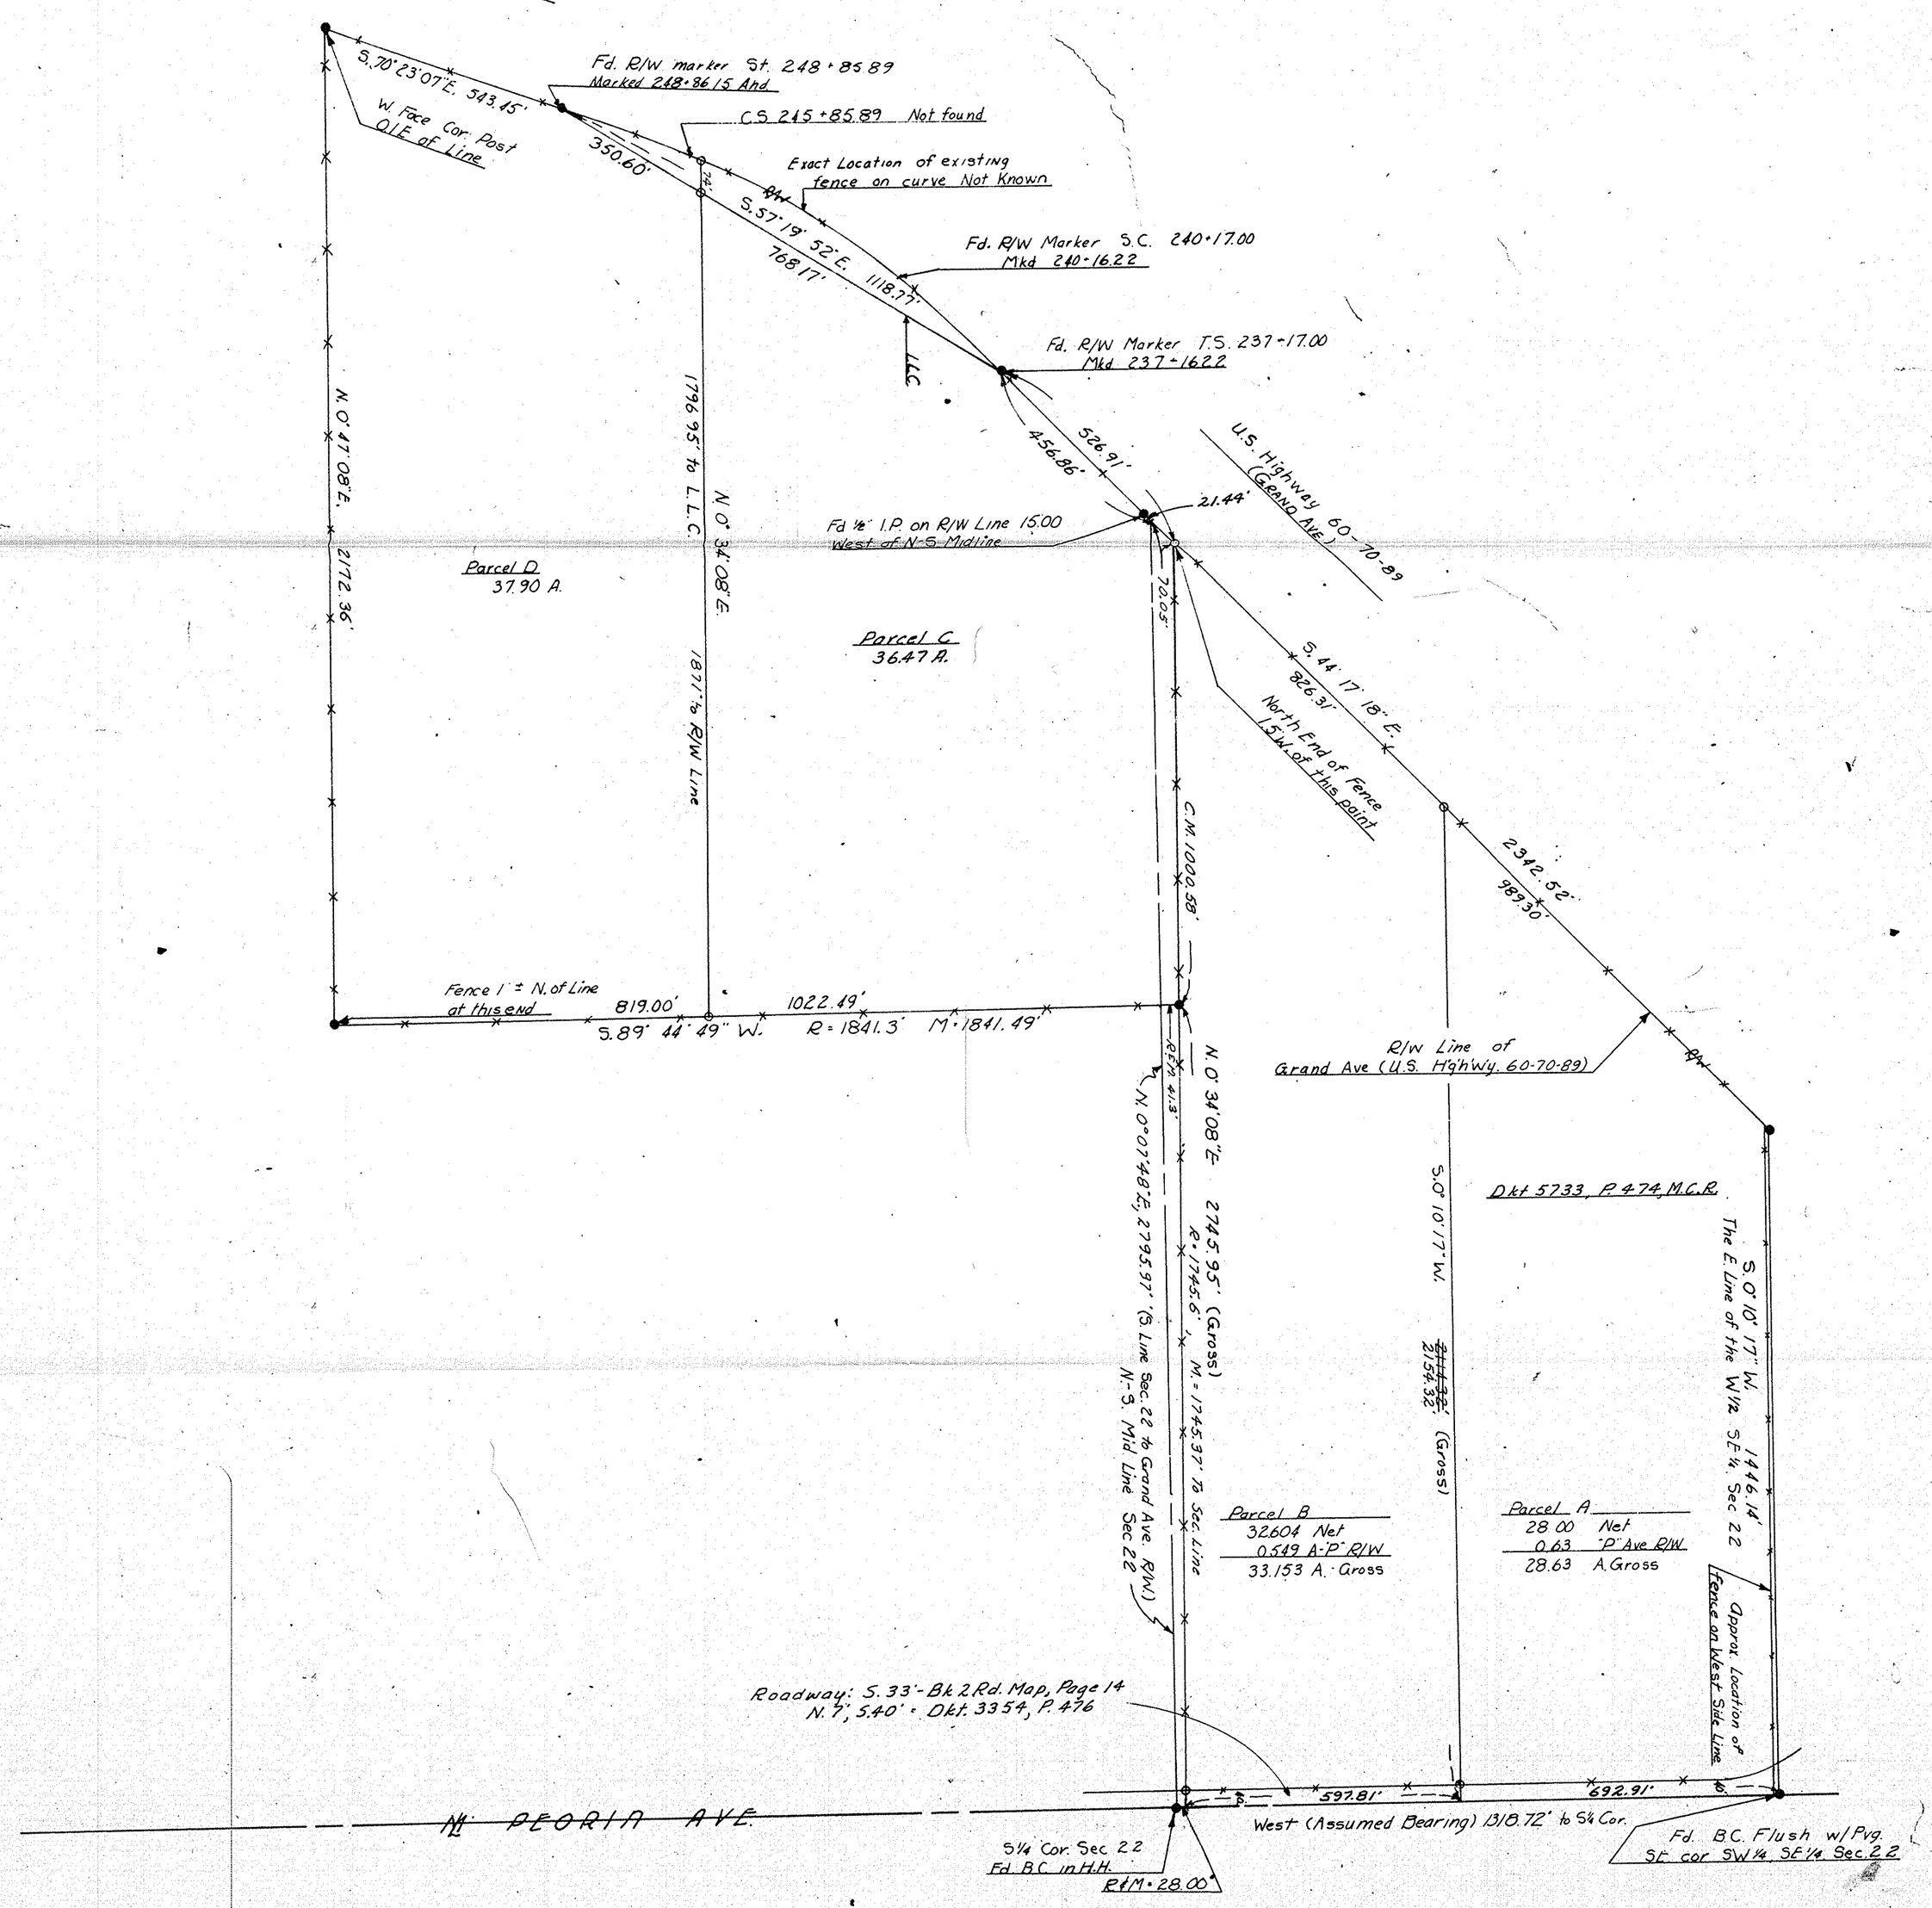

Revised to correct data on mid-section line and the gross distance on the line between Parcels A & B.

Eugene V. Skelley
REGISTERED LAND SURVEYOR — CERTIFICATE NO. 1681 — EUGENE V. SKELLEY — ARIZONA U.S.A. — 6/11/71

ARIZONA SURVEYING SERVICE
1114 N 7th St. Phoenix Arizona
Drawing No. L-65-410

DIN# 57818

Wagoner Tract