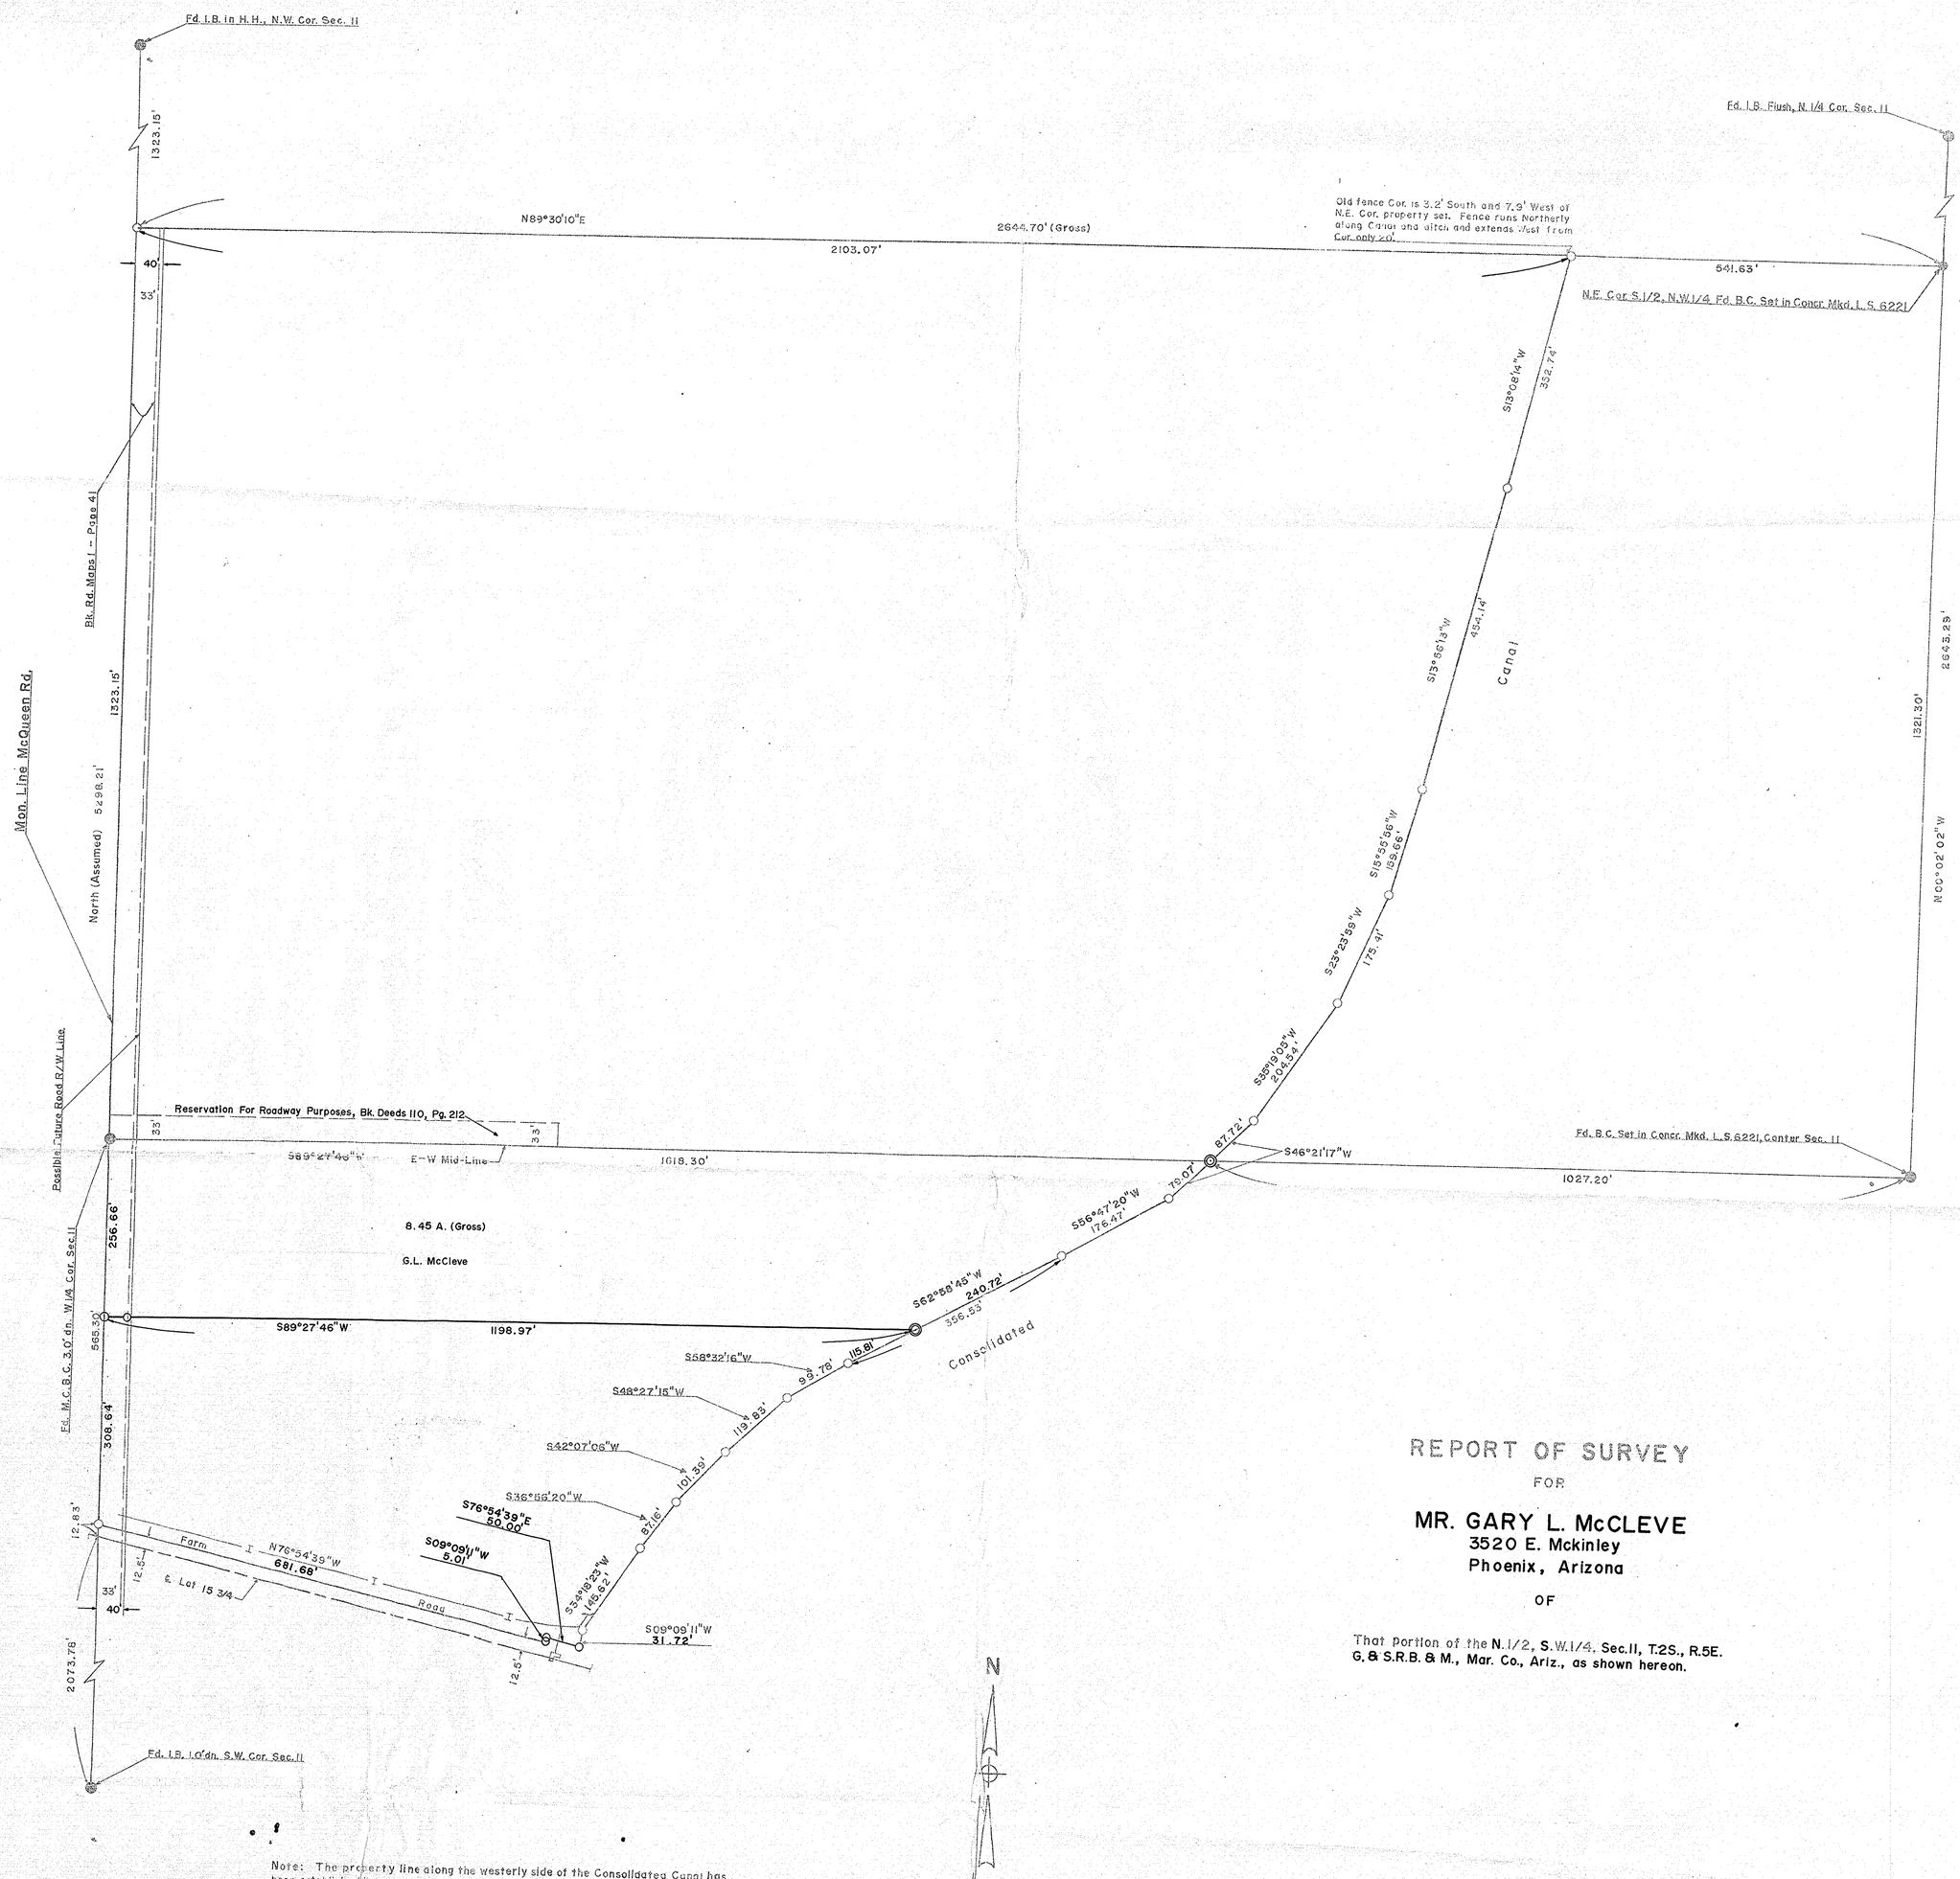

REPORT OF SURVEY

FOR

MR. GARY L. McCLEVE

3520 E. Mckinley
Phoenix, Arizona

OF

That portion of the N.1/2, S.W.1/4. Sec.11, T.2S., R.5E. G.& S.R.B. & M., Mar. Co., Ariz., as shown hereon.

Note: The property line along the westerly side of the Consolidated Canal has been established hereon so that it falls within 2½ of the easterly edge of an existing concrete lined irrigation ditch not shown hereon.

Certification: This will certify that the survey shown hereon was done under my supervision during the month of October and February 1971.

Eugene A. Skelley

REGISTERED LAND SURVEYOR
CERTIFICATE NO.
1681
EUGENE A. SKELLEY
PHOENIX, U.S.A.

LEGEND

O = 1/2" I.D. Iron Pipe Tagged L.S. 1681 Set This Survey
B.C. = Brass Cap
I.B. = Iron Bar
I = Private Concr. Irr. Ditch
◎ = "X" Chisled on Concrete Lining of Irrigation Ditch and Circled with White Paint

DIN# 57819

ARIZONA SURVEYING SERVICE
5704 N. 27th AVENUE, PHOENIX, ARIZONA
Drawing No. L-70-9615