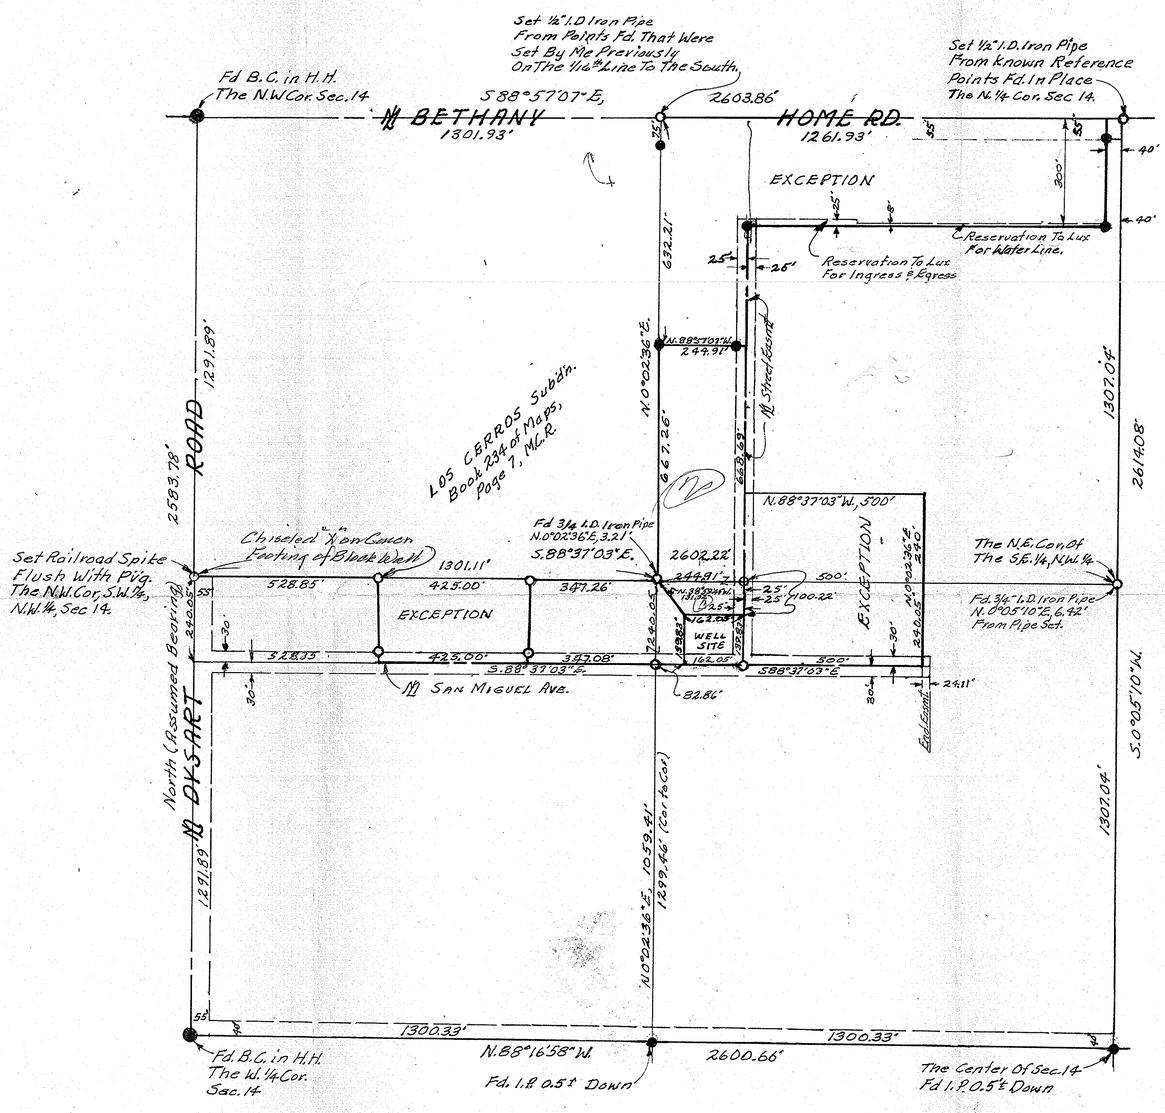

REPORT OF SURVEY

OF

The N.W. 1/4 of Sec 14, T.2N. R.1W.
G.&S.R.B.&M., MARICOPA Co., AZ.
EXCEPT the N.W. 1/4, Thereof.

FOR

LUX PROPERTIES
C/O ARTHURE & METALUX

12910 W. SAN MIGUEL AVE.
LITCHFIELD PARK, ARIZONA

N

Scale: 1" = 200'

LEGEND

- ●= Monument Found
- ●= Iron Pipe or Iron Bar Found
- ○= 1/2" I.D. Iron Pipe Tagged L.S. 16811 Set This Survey
- R= Data From Maricopa County Records
- CR= Calculated From R
- M= Measured in Field
- CM= Calculated From M
- = Wire or Wood Fence
- = Chain Link Fence
- = Block or Stone Wall

Note: — — — Symbolizes the Easements for Highway Purposes of Record in Mar. Co. Rg. and listed below, unless Otherwise Noted.

Dkt. 7740, P.242
Dkt. 5619, P.446
Dkt. 5354, P.213
Dkt. 5526, P.541
Dkt. 5354, P.213

Note: Gross Area = 97.584 A.

This will certify that the survey shown hereon was done by me and under my direction Jan. & Aug 1973. And that the field work and office work necessary to make this an up-to-date plat was done be me in Dec. 1983 & Jan. 1984, and that survey data shown hereon is accurate to the best of my knowledge and belief.

Eugene V. Skelley

REGISTERED LAND SURVEYOR
EUGENE V. SKELLEY
16811
ARIZONA
Jan 27 1984

E. V. "GENE" SKELLEY, L.S. 16811
2802 W. SOLANO DR.N., PHOENIX, ARIZONA
Drawing No. L-72-11739 Phone: 242-3609

DIN# 57831