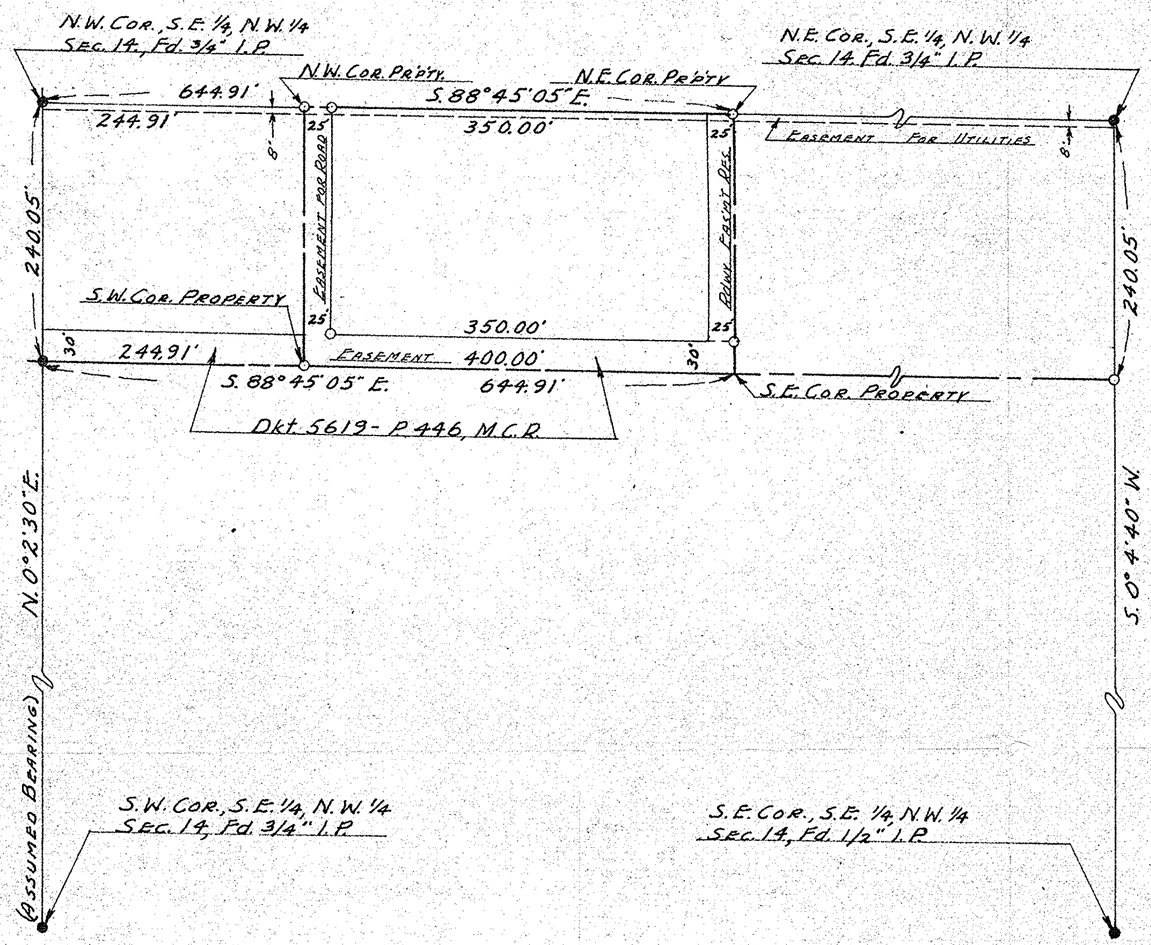

REPORT OF SURVEY

FOR

MR. HAL R. SPRAGG

5639 W. MONTEROSA, PHOENIX, ARIZONA

OF

THE EAST 400.00' OF THE WEST 644.91' OF THE NORTH 240.05' OF THE S.E. 1/4, N.W. 1/4, SEC. 14, T. 2 N., R. 1 W., G. & S. R. B. & M., MARICOPA COUNTY, ARIZONA.

N

Scale = 1" = 100'

LEGEND:
●- Corner Found.
○- Corner Set. (1/2" Iron Pipe.)

This will certify that the survey shown hereon was made by me on August 2nd and 3rd, 1965.

Eugene V. Shelley

REGISTERED LAND SURVEYOR 1691 EUGENE V. SHELLEY ARIZONA, U.S.A.

8/12/65

ARIZONA SURVEYING SERVICE
1114 N. 7th ST. PHOENIX ARIZONA
DRAWING No. 1-65-414

DIN# 57834