REPORT OF SURVEY
FOR
VERNON KORTSEN
1309 N. 44th. ST.
Phoenix, Arizona

of

Part of S.W.¼ NW¼ of section 14, T2N, R1W of the G&S.R.B.&M.

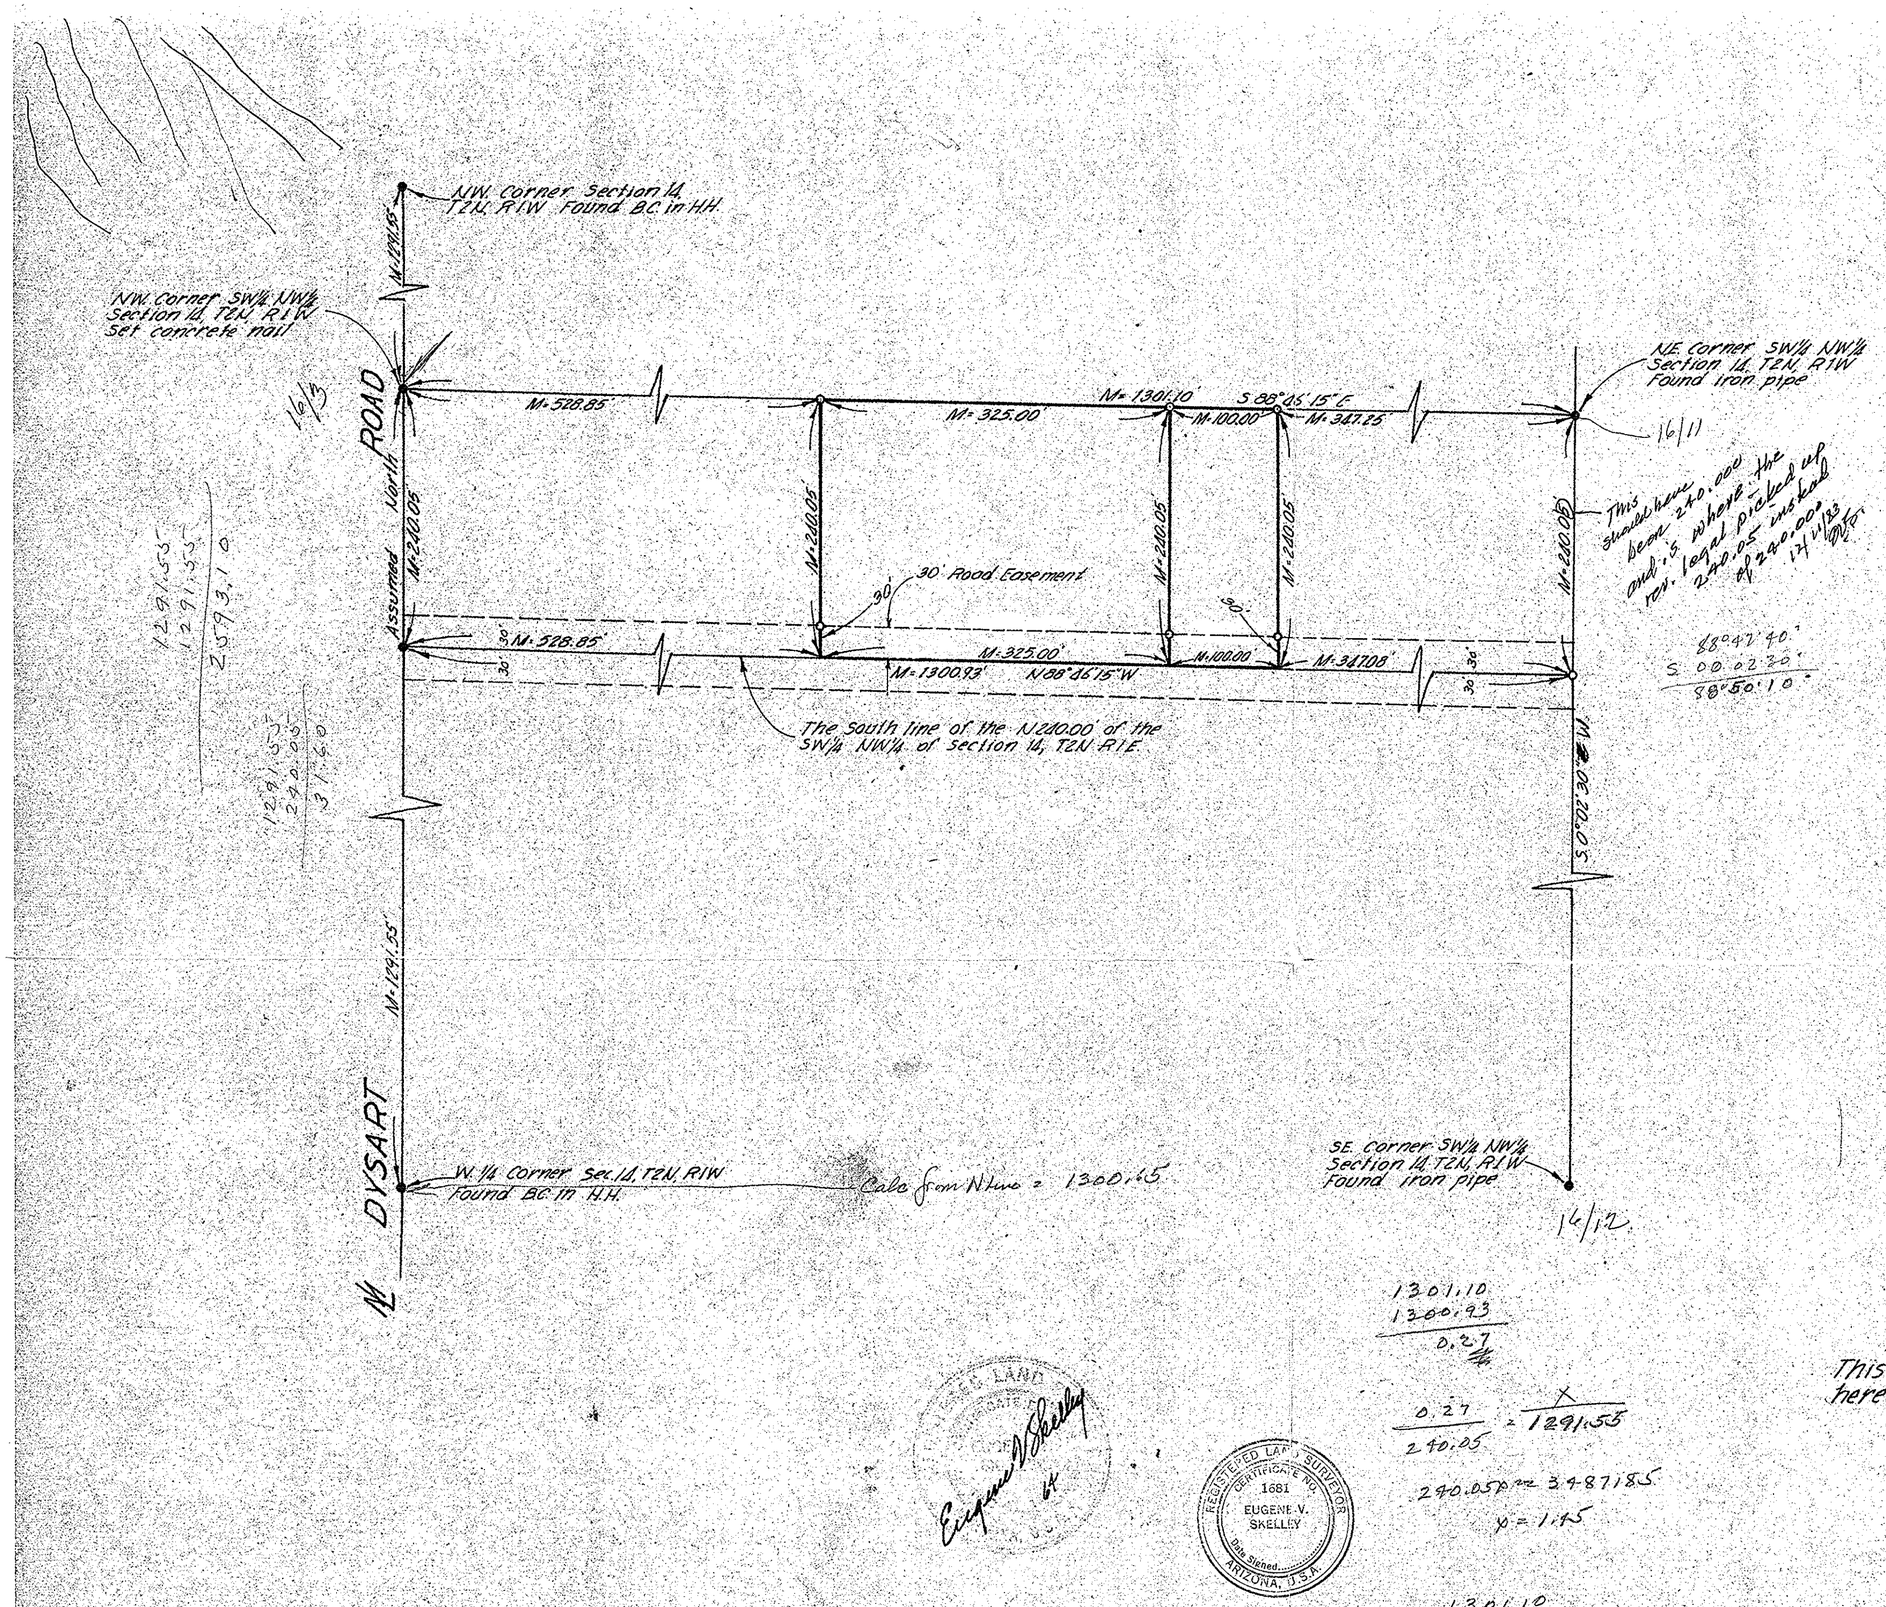

1301.10
1300.93
0.27

$\frac{0.27}{240.05} = \frac{x}{1291.55}$

240.05x = 348.7185

x = 1.45

1301.10
1.45
1300.65

SCALE: 1" = 100'
Drawn by J.S.

LEGEND

o — Set ½" pipe
M — Measured in field
– – – – = N & S. Lines of 60' wide Roadway

This will certify that the survey shown hereon was made by me on Nov. 27 & 28, 1964

Eugene V. Skelley

REGISTERED LAND SURVEYOR CERTIFICATE NO. 1681 EUGENE V. SKELLEY Date Signed ARIZONA, U.S.A.

ARIZONA SURVEYING SERVICE
1114 N. 7th St. Phoenix, Arizona
Drawing No. L-64-399

DIN # 57835