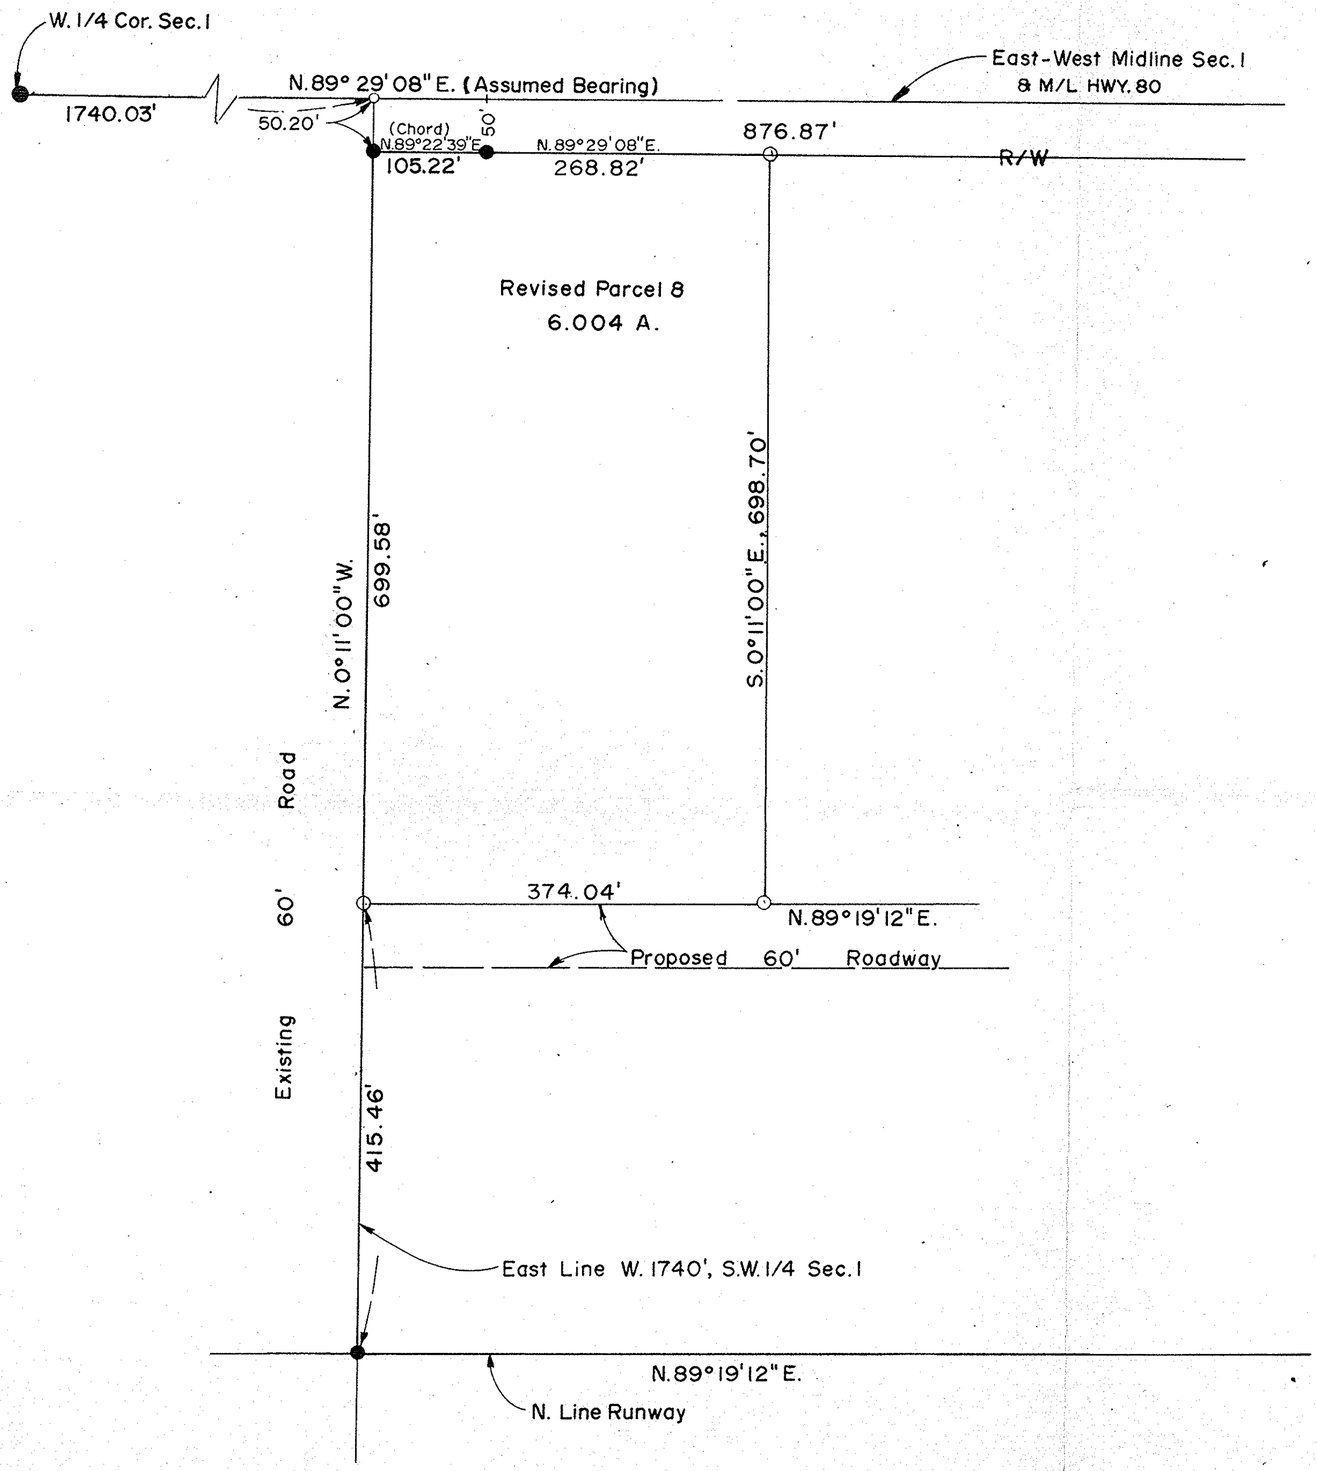

REPORT OF SURVEY

FOR

Hardesty Enterprises
P.O. Box 918
Buckeye, Ariz.

OF

That Portion of the N.1/2, S.W.1/4, Sec. 1, T. 1 S., R. 4 W., G. & S.R.B. & M. shown hereon.

N

Scale: 1" = 100'

LEGEND

- ● = Monument Found
- ● = Iron Pipe or Iron Bar Found
- ○ = 1/2" I.D. Iron Pipe Tagged L.S. 1681 Set This Survey
- R = Data From Maricopa County Records
- CR = Calculated From R
- M = Measured in Field
- CM = Calculated From M
- = Wire or Wood Fence
- = Chain Link Fence
- = Block or Stone Wall

CERTIFICATION: This will certify that the survey shown hereon was done under my supervision during the month of April, 1976.

Eugene R. Shelley
3/6/77

ARIZONA SURVEYING SERVICE
2802 W. SOLANO DR. N. PHOENIX, ARIZONA
Drawing No. L-77-2870 Phone: 242-3609

DIN # 57837