REPORT OF SURVEY

OF

That part of the East 660 feet of the South 660 feet of the S.E. 1/4 of Section 21, T.3N., R.1E., G.&S.R.B.&M in Maricopa Co., AZ. described in Dkt. 2676, P. 206, M.C.R.

FOR

Mr. Eliodoro Padilla
Peoria, Arizona.

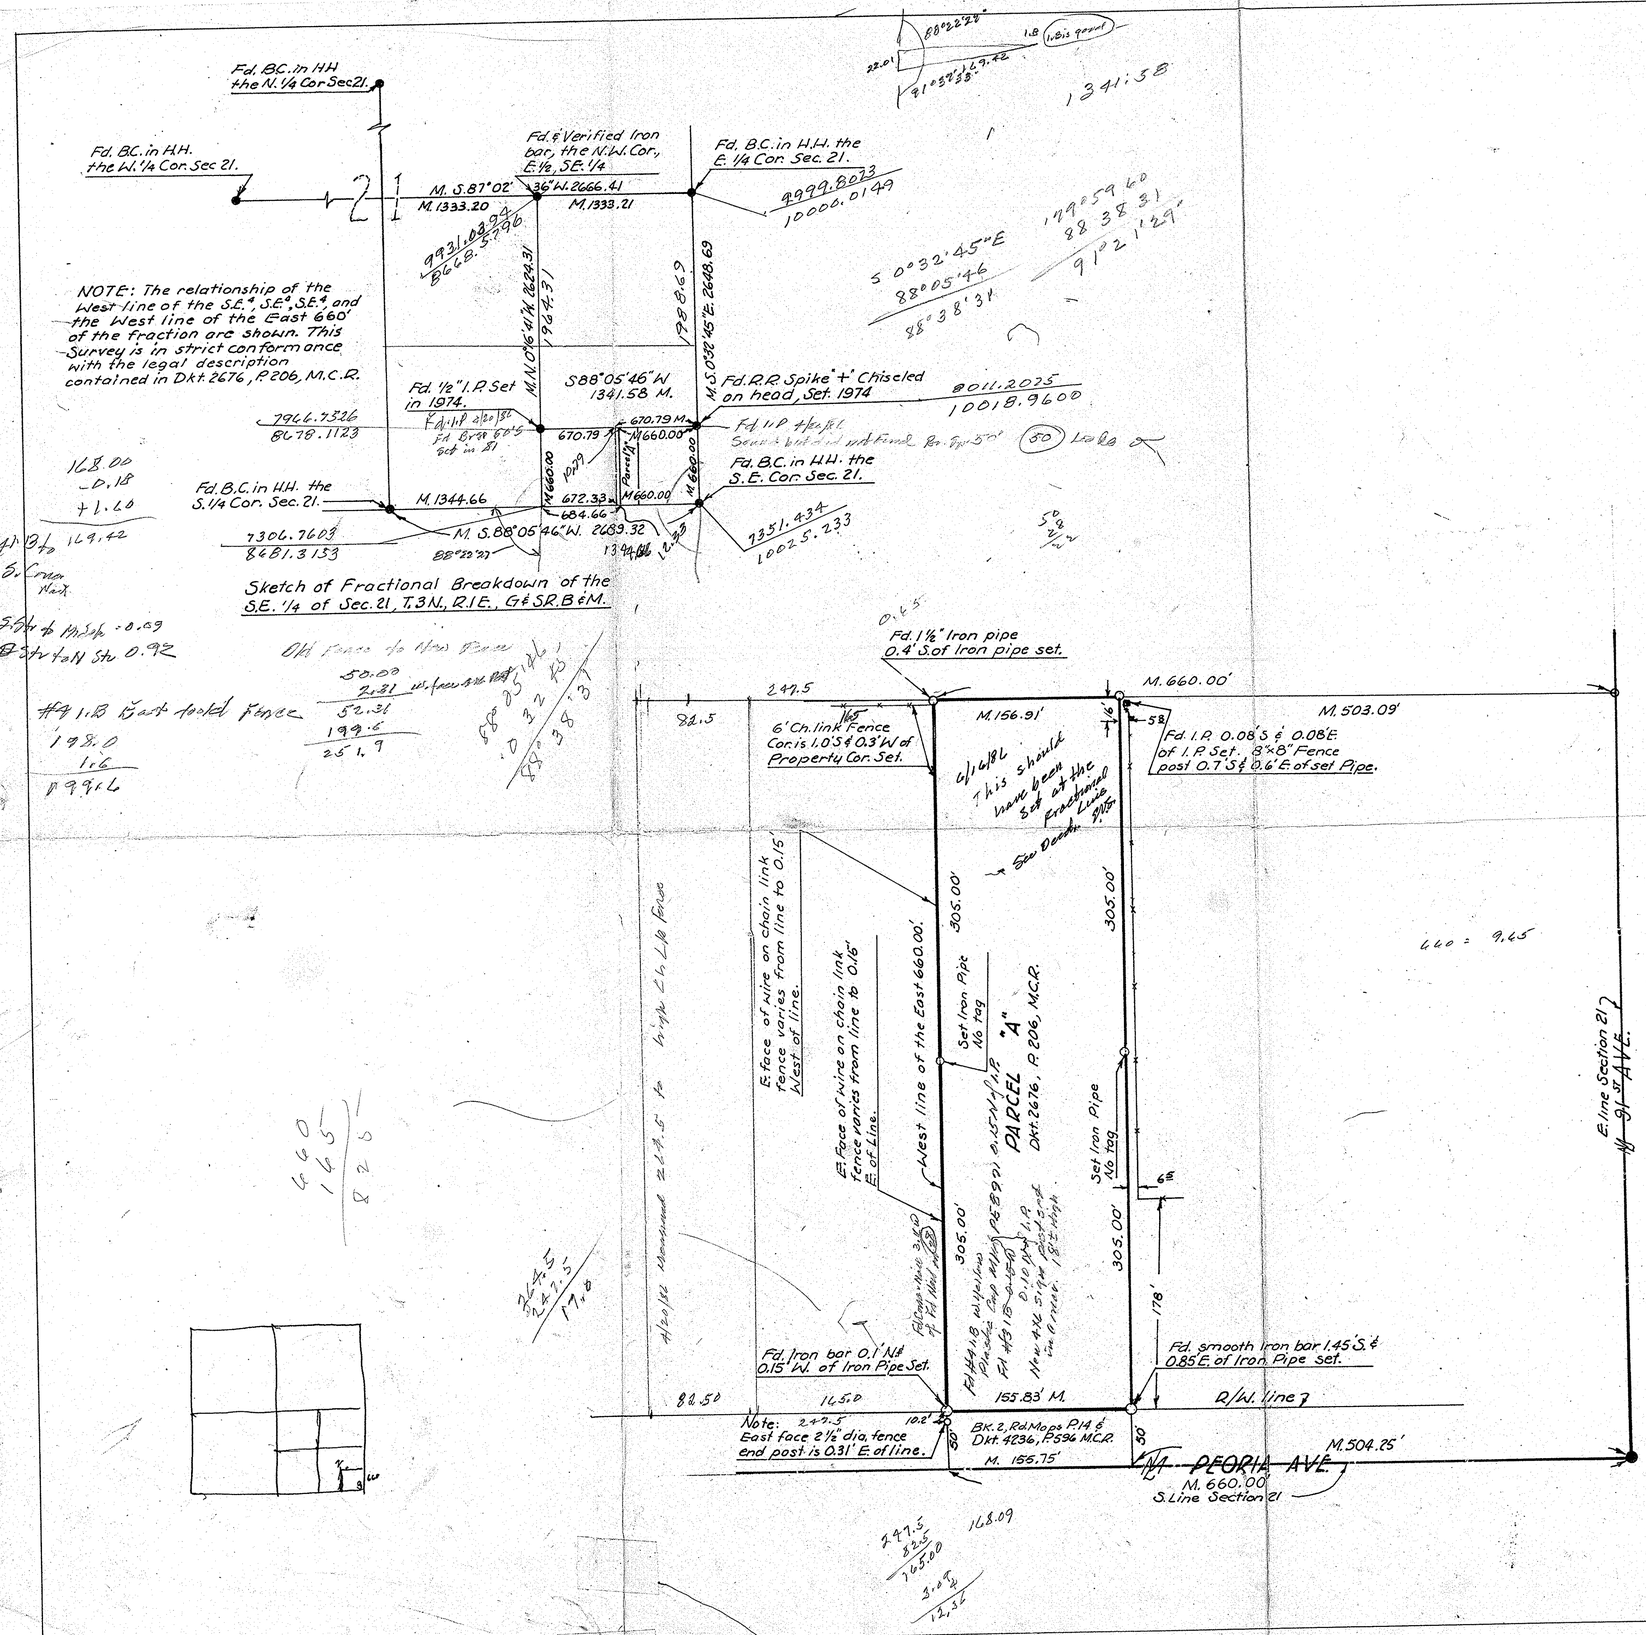

Scale: 1" = No Scale.

LEGEND

- = Asphaltic Concrete Paving
- ● = Monument Found
- ● = Iron Pipe or Iron Bar Found
- ○ = 1/2" I.D. Iron Pipe Tagged L.S. 16811 Set This Survey
- R = M.C.R. and/or Description Furnished by Circle K Corp
- CR = Calculated From R
- M = Measured In Field
- CM = Calculated From M
- = Power Pole
- = Telephone Pole
- = Power & Telephone Pole
- —S— = Sanitary Sewer Line
- —W— = Water Line
- —G— = Gas Line
- ⊗ = Valve
- = Center line Drainage
- —T— = Underground Telephone Cable
- B.C. = Brass Cap
- H.H. = Handhole
- C.P. = Concrete Pipe
- = Water Meter
- = Sewer Cleanout
- = Elev to read
- = Underground Irrigation Sprinkler Head
- = Street Light Pole

NOTE:
Existing improvements other Than fences are not shown.

CERTIFICATION: This will certify that the survey shown hereon was done under my supervision during the month of July, 1974 & Dec. 1980.

REGISTERED LAND SURVEYOR CERTIFICATE NO. 16811 SKELLEY ARIZONA, U.S.A.

E.V. "Gene" Skelley, R.L.S.

2802 W. Solano Drive N.,
PHOENIX, ARIZONA
PH: 242-3609

Drawing No. L-80-12881

DIN #57843